

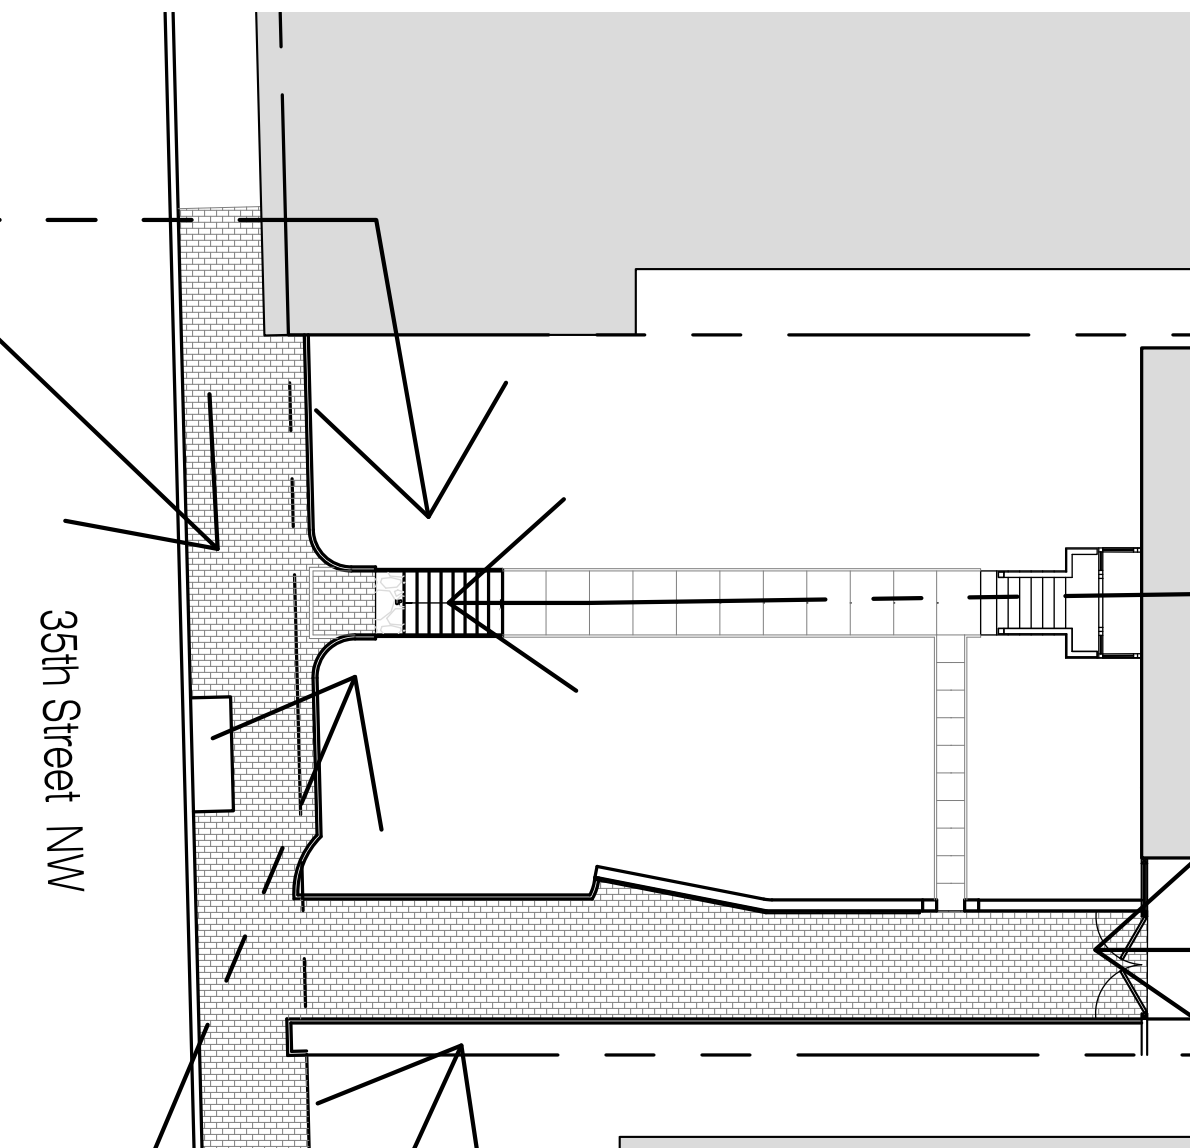
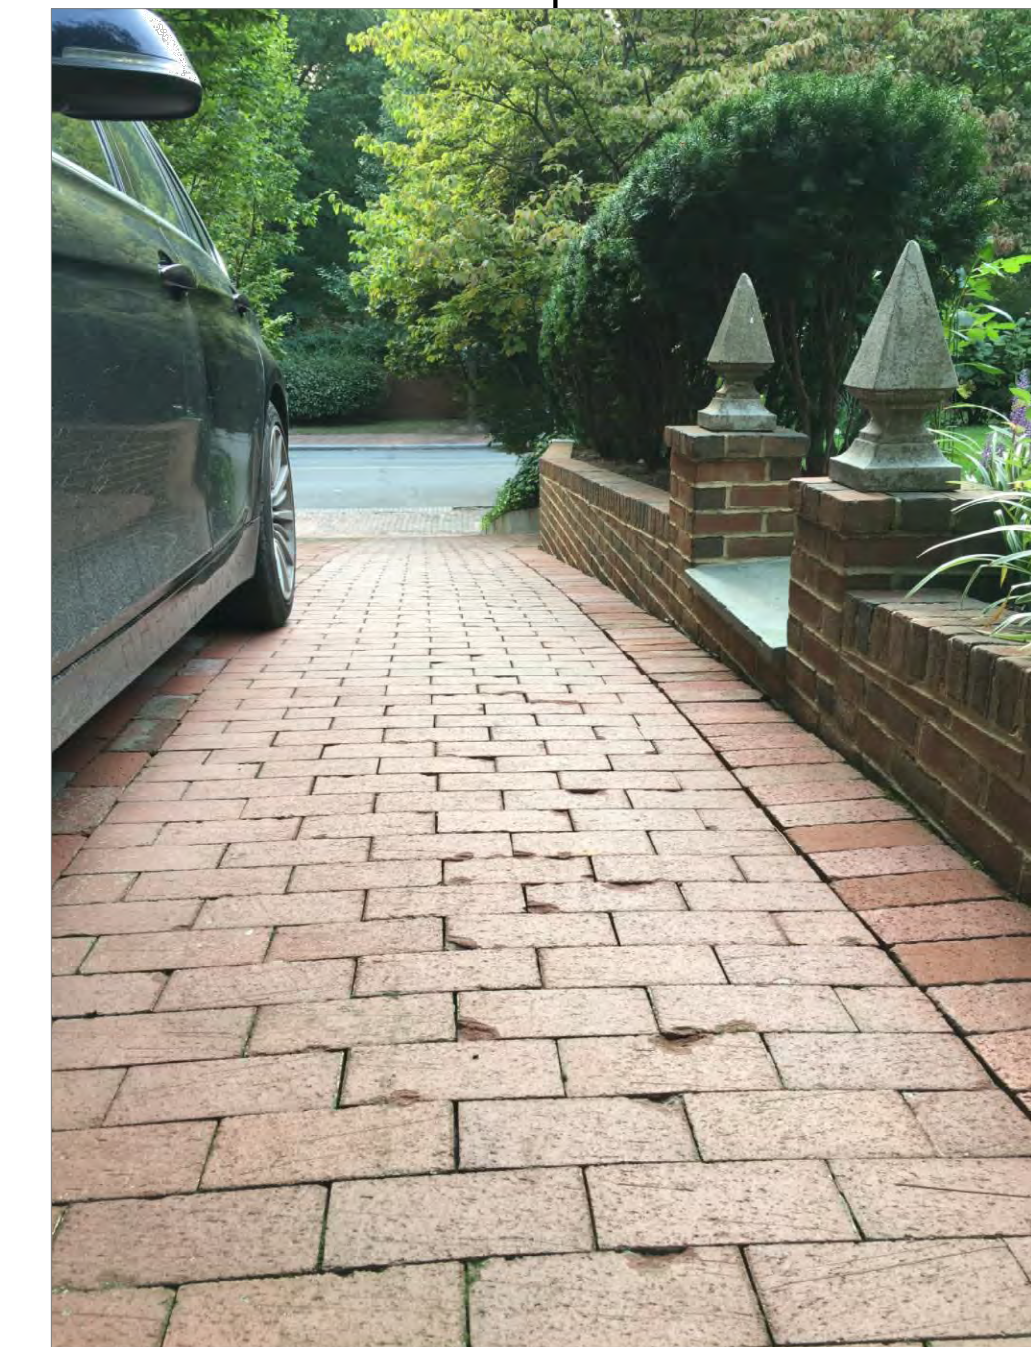
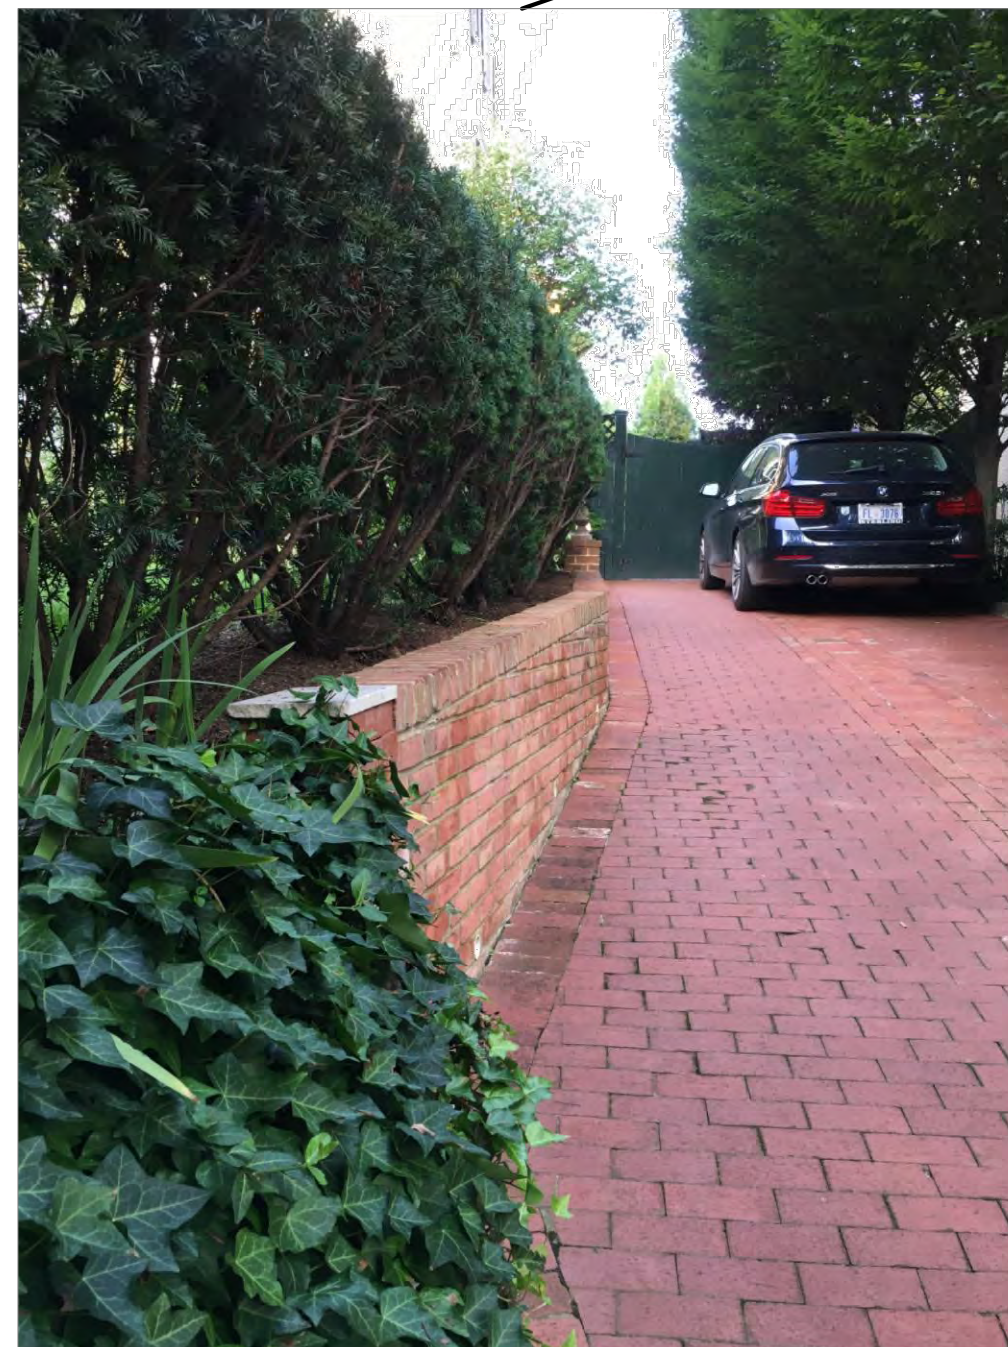


1545 35th Street NW.
Washington, D. C. 20007



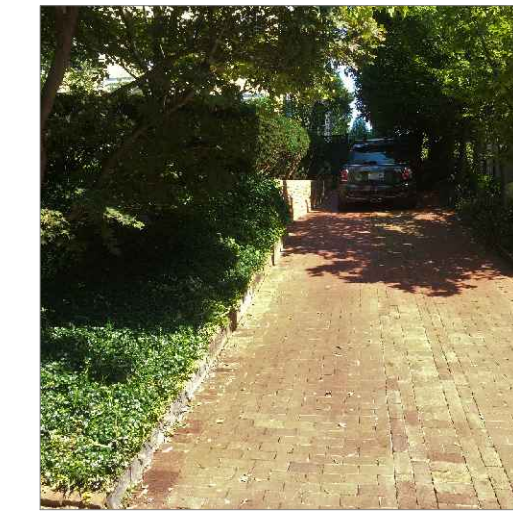


Cover Sheet

No Scale

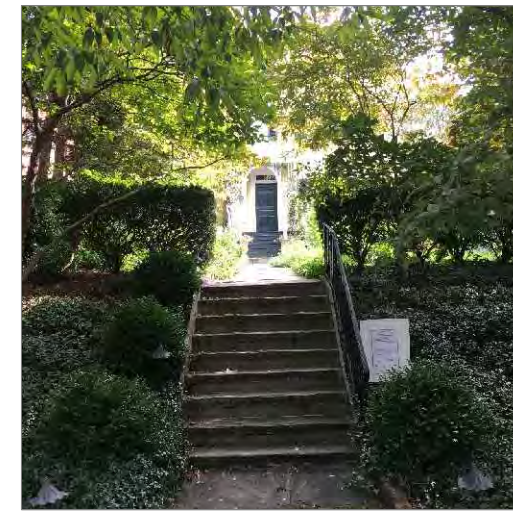


Site Photos

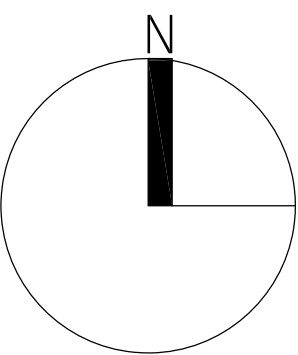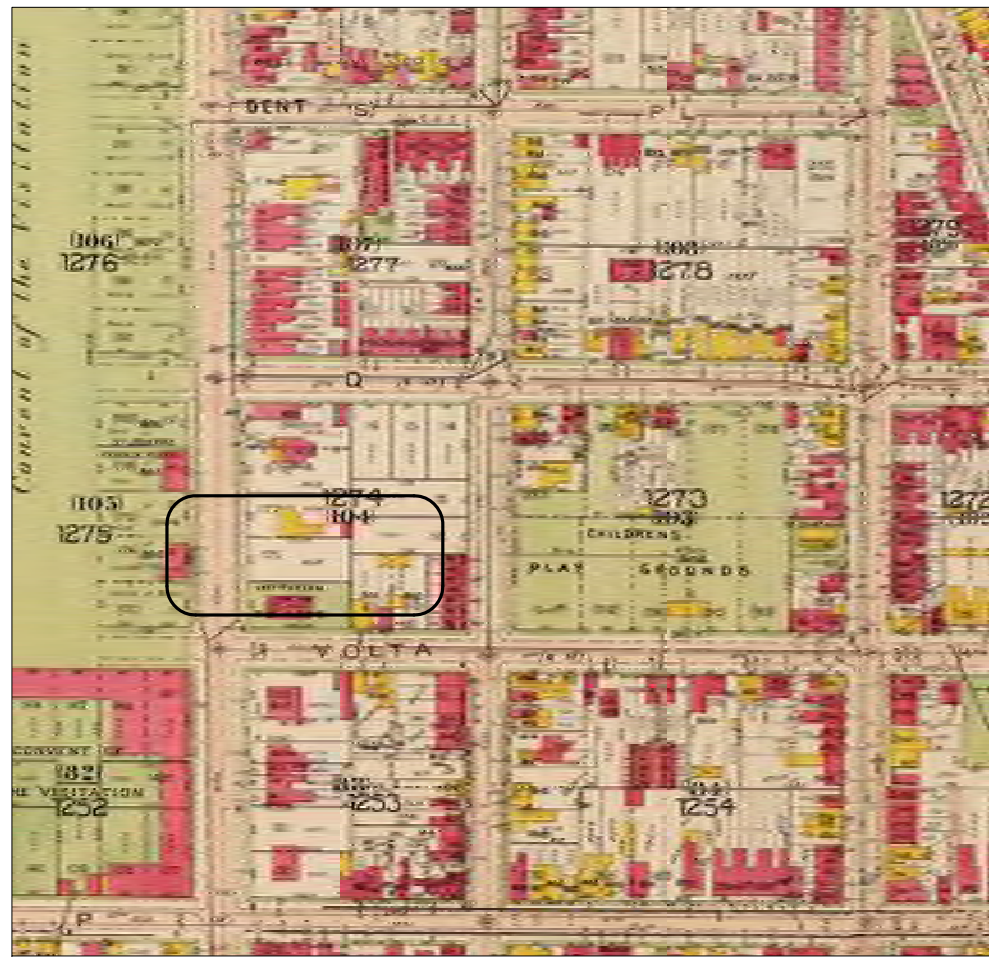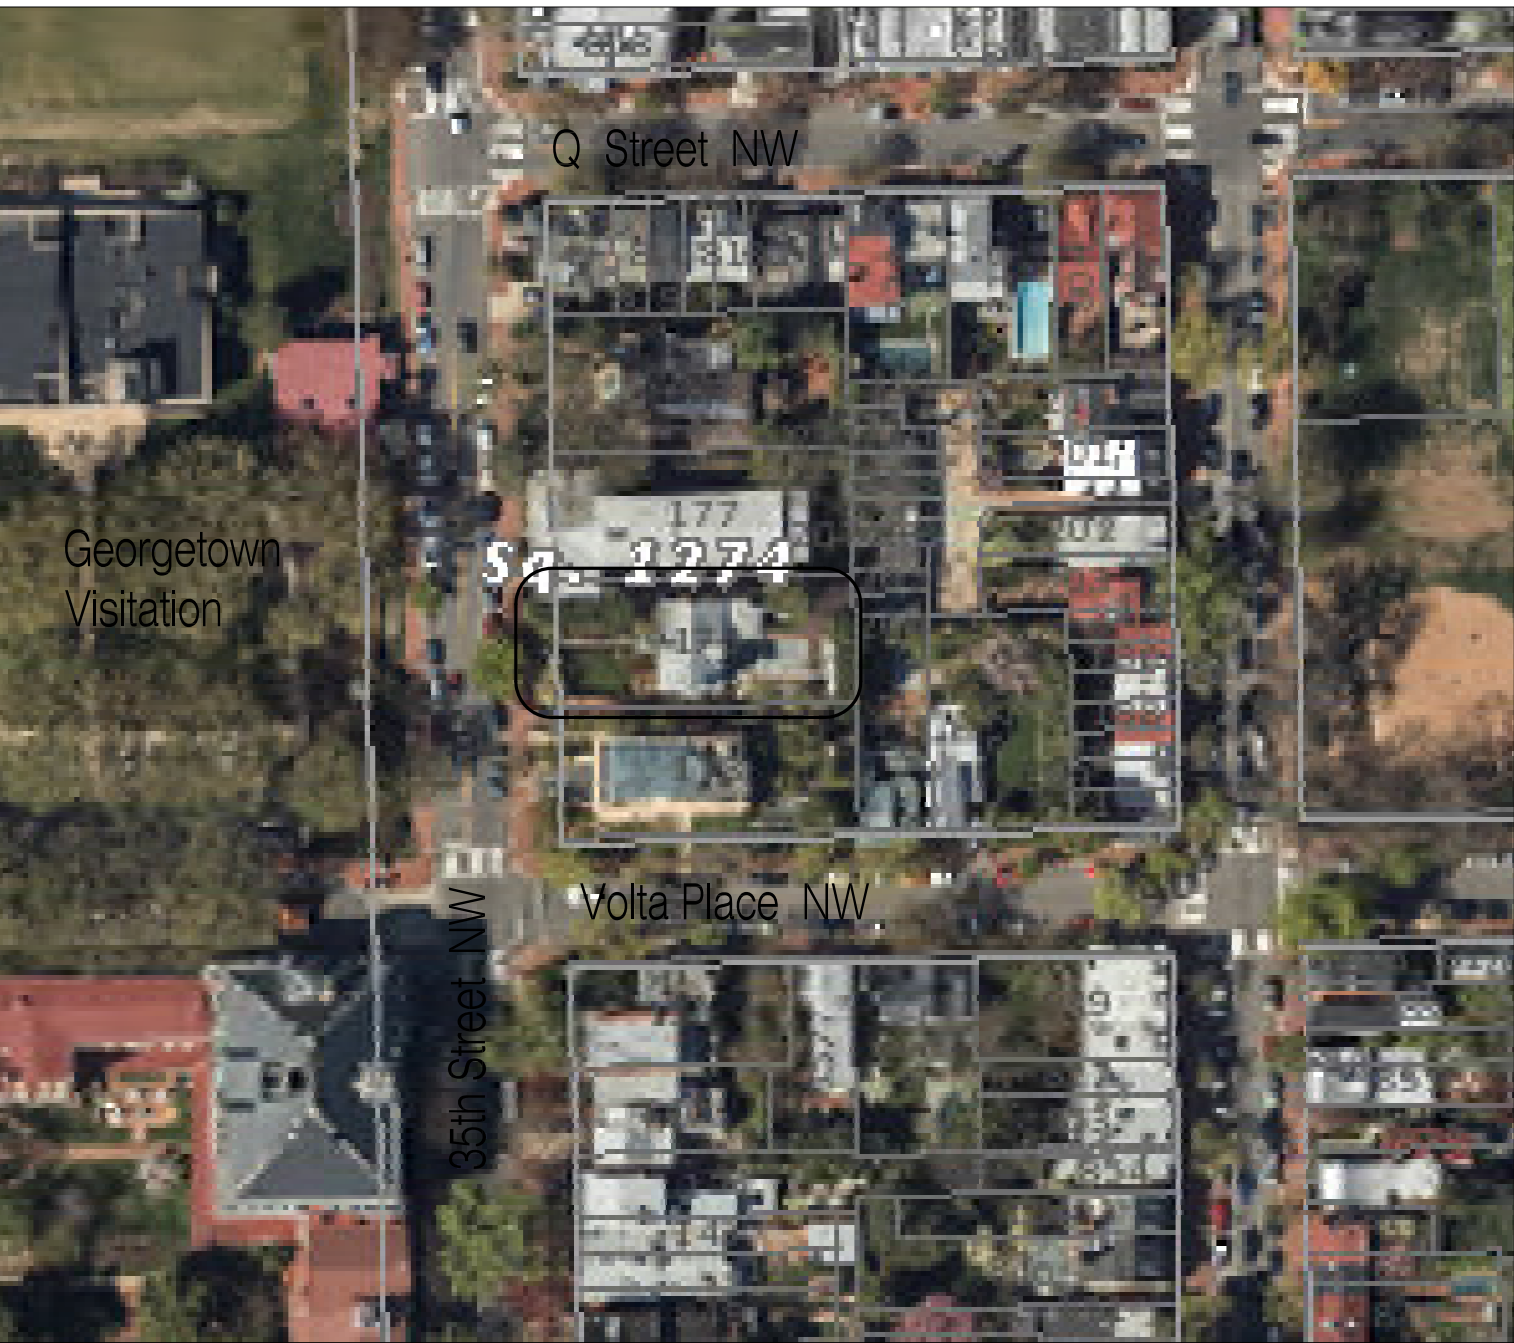


Block Plan

Scale: Not to Scale

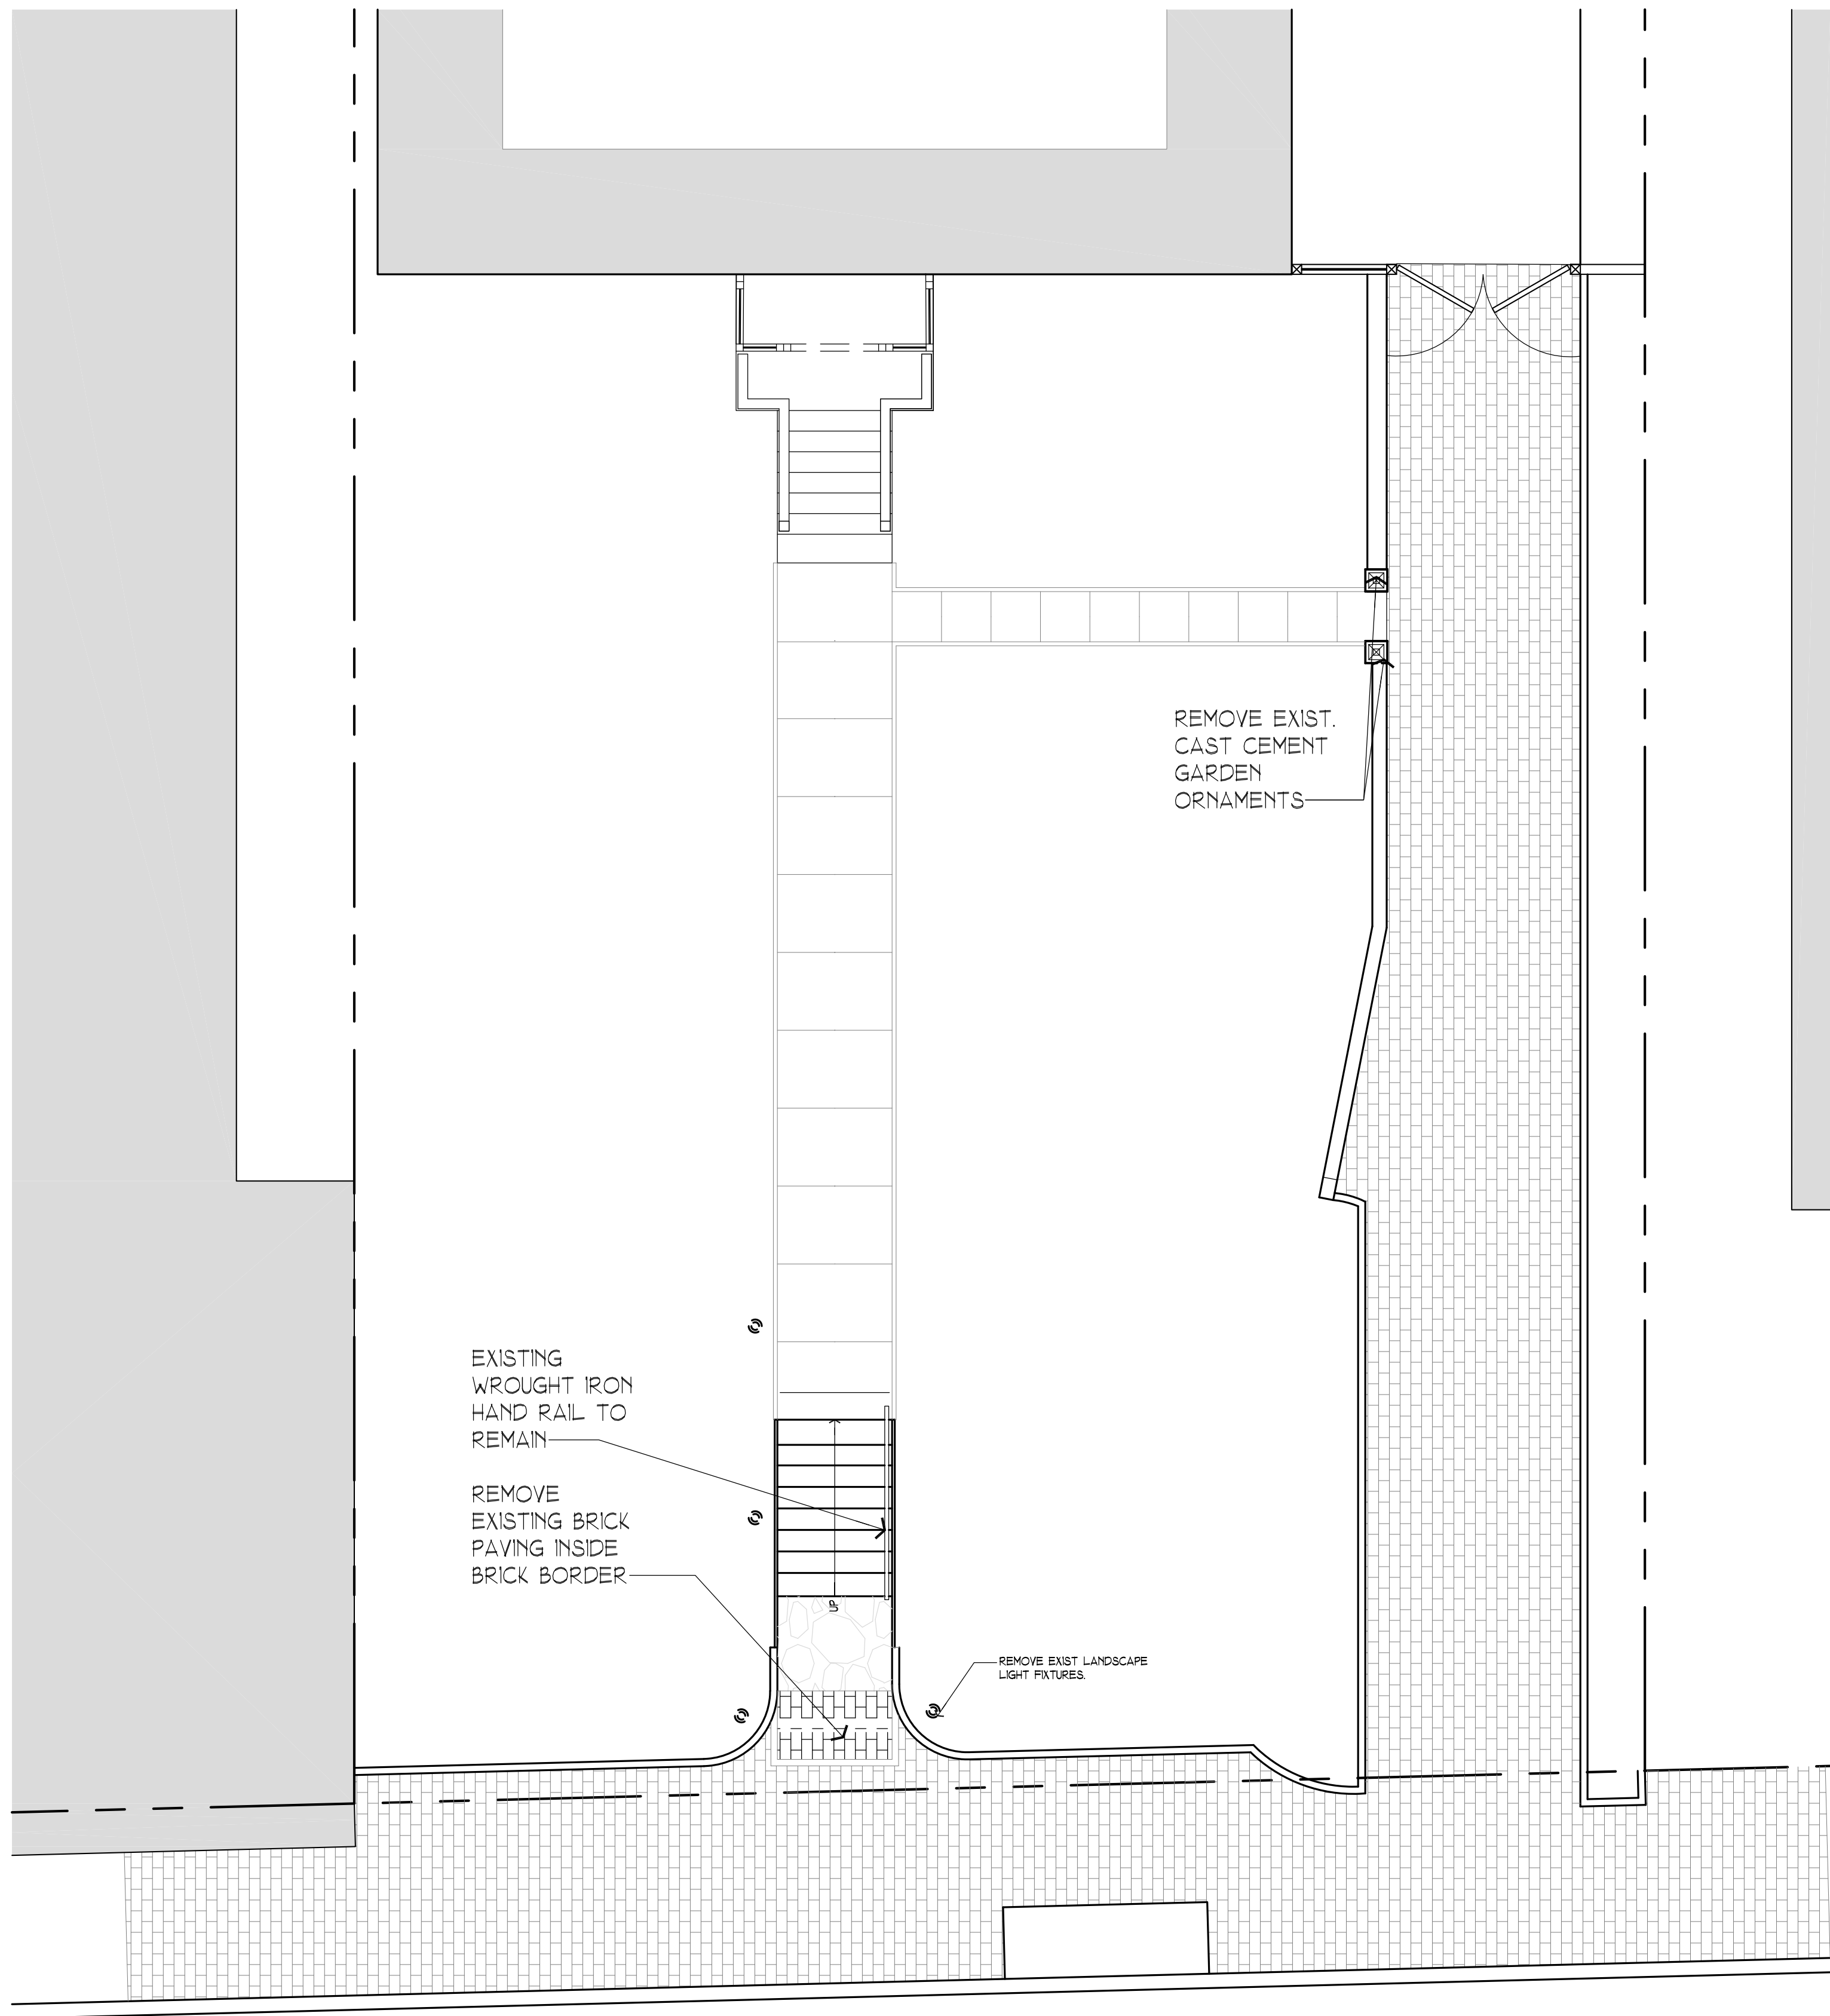


35th Street NW

1
A001 SITE PLAN - EXISTING/DEMO.
FRONT GATE & DRIVEWAY RAILING
3/16" = 1'-0"

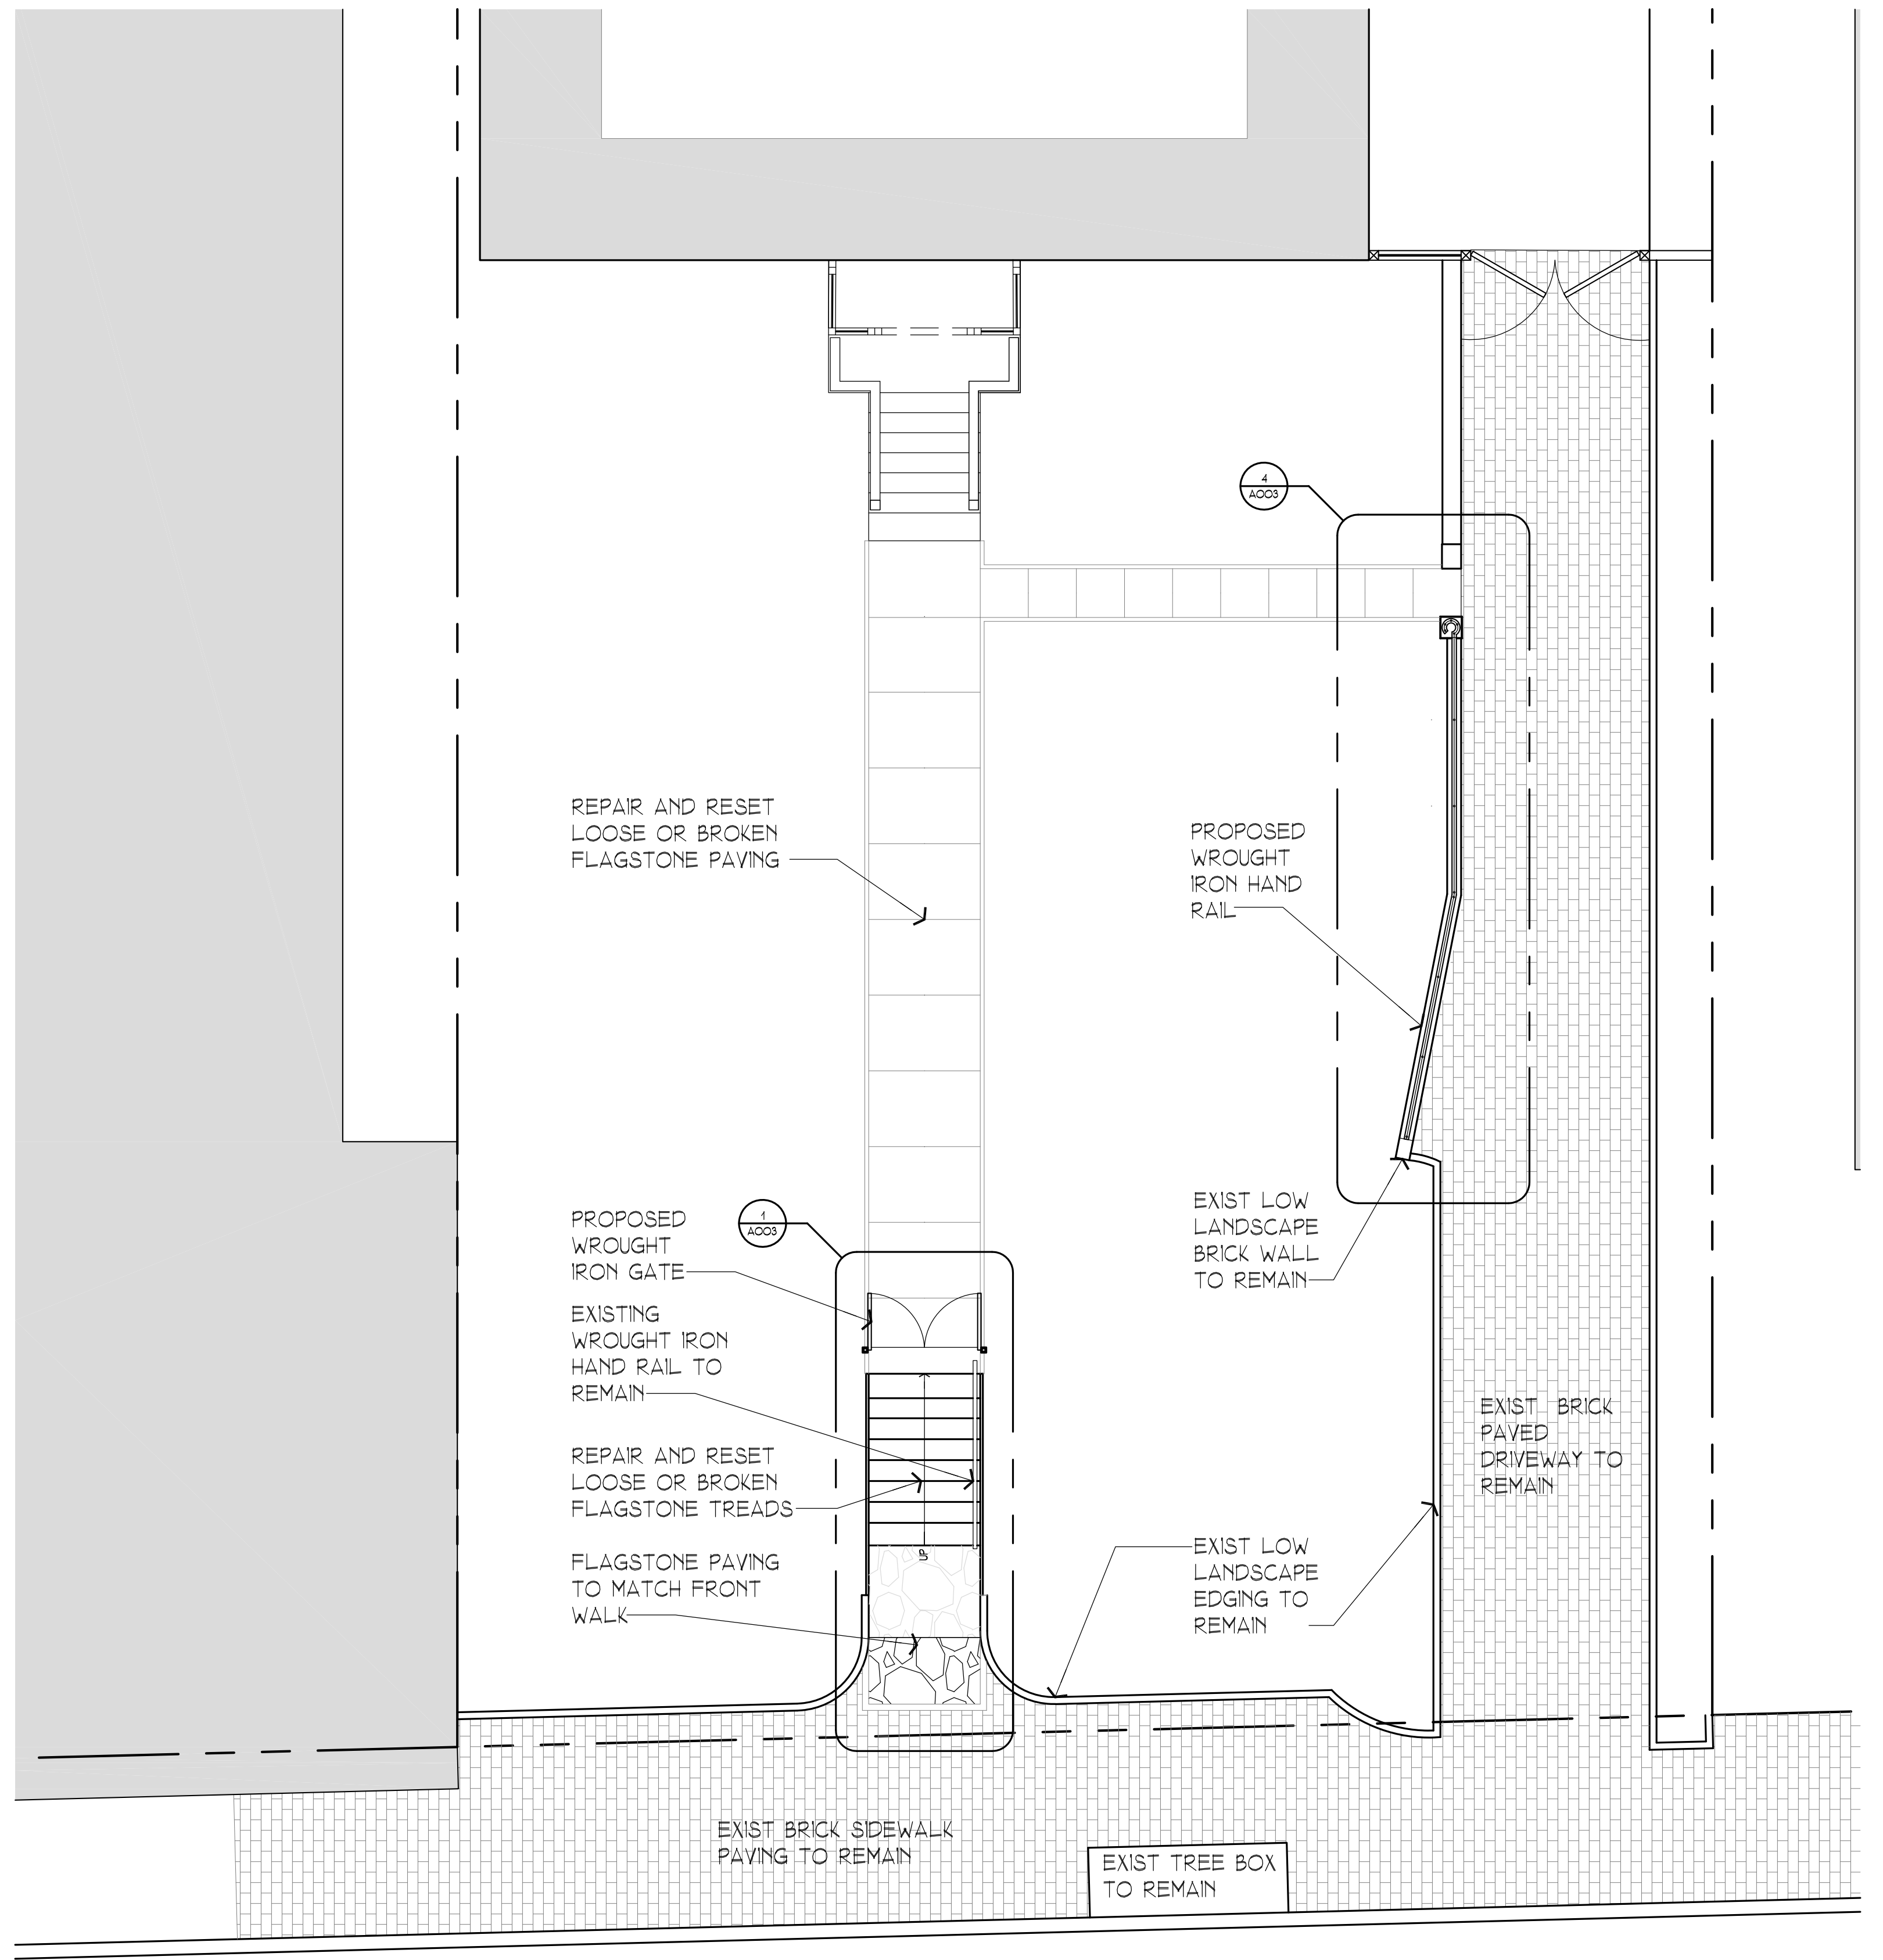

35th Street NW

2
A001 SITE PLAN - PROPOSED
FRONT GATE & DRIVEWAY RAILING
3/16" = 1'-0"

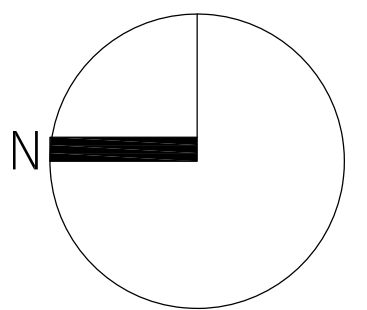

Existing & Proposed Site Plans


Scale: 3/16" = 1'-0"

A001

1545 35th Street NW Washington, D. C. 20007 - Front Walk Gate & Driveway Handrail
16 September 2020

GORDON
architects
A Professional Corporation

35th Street NW

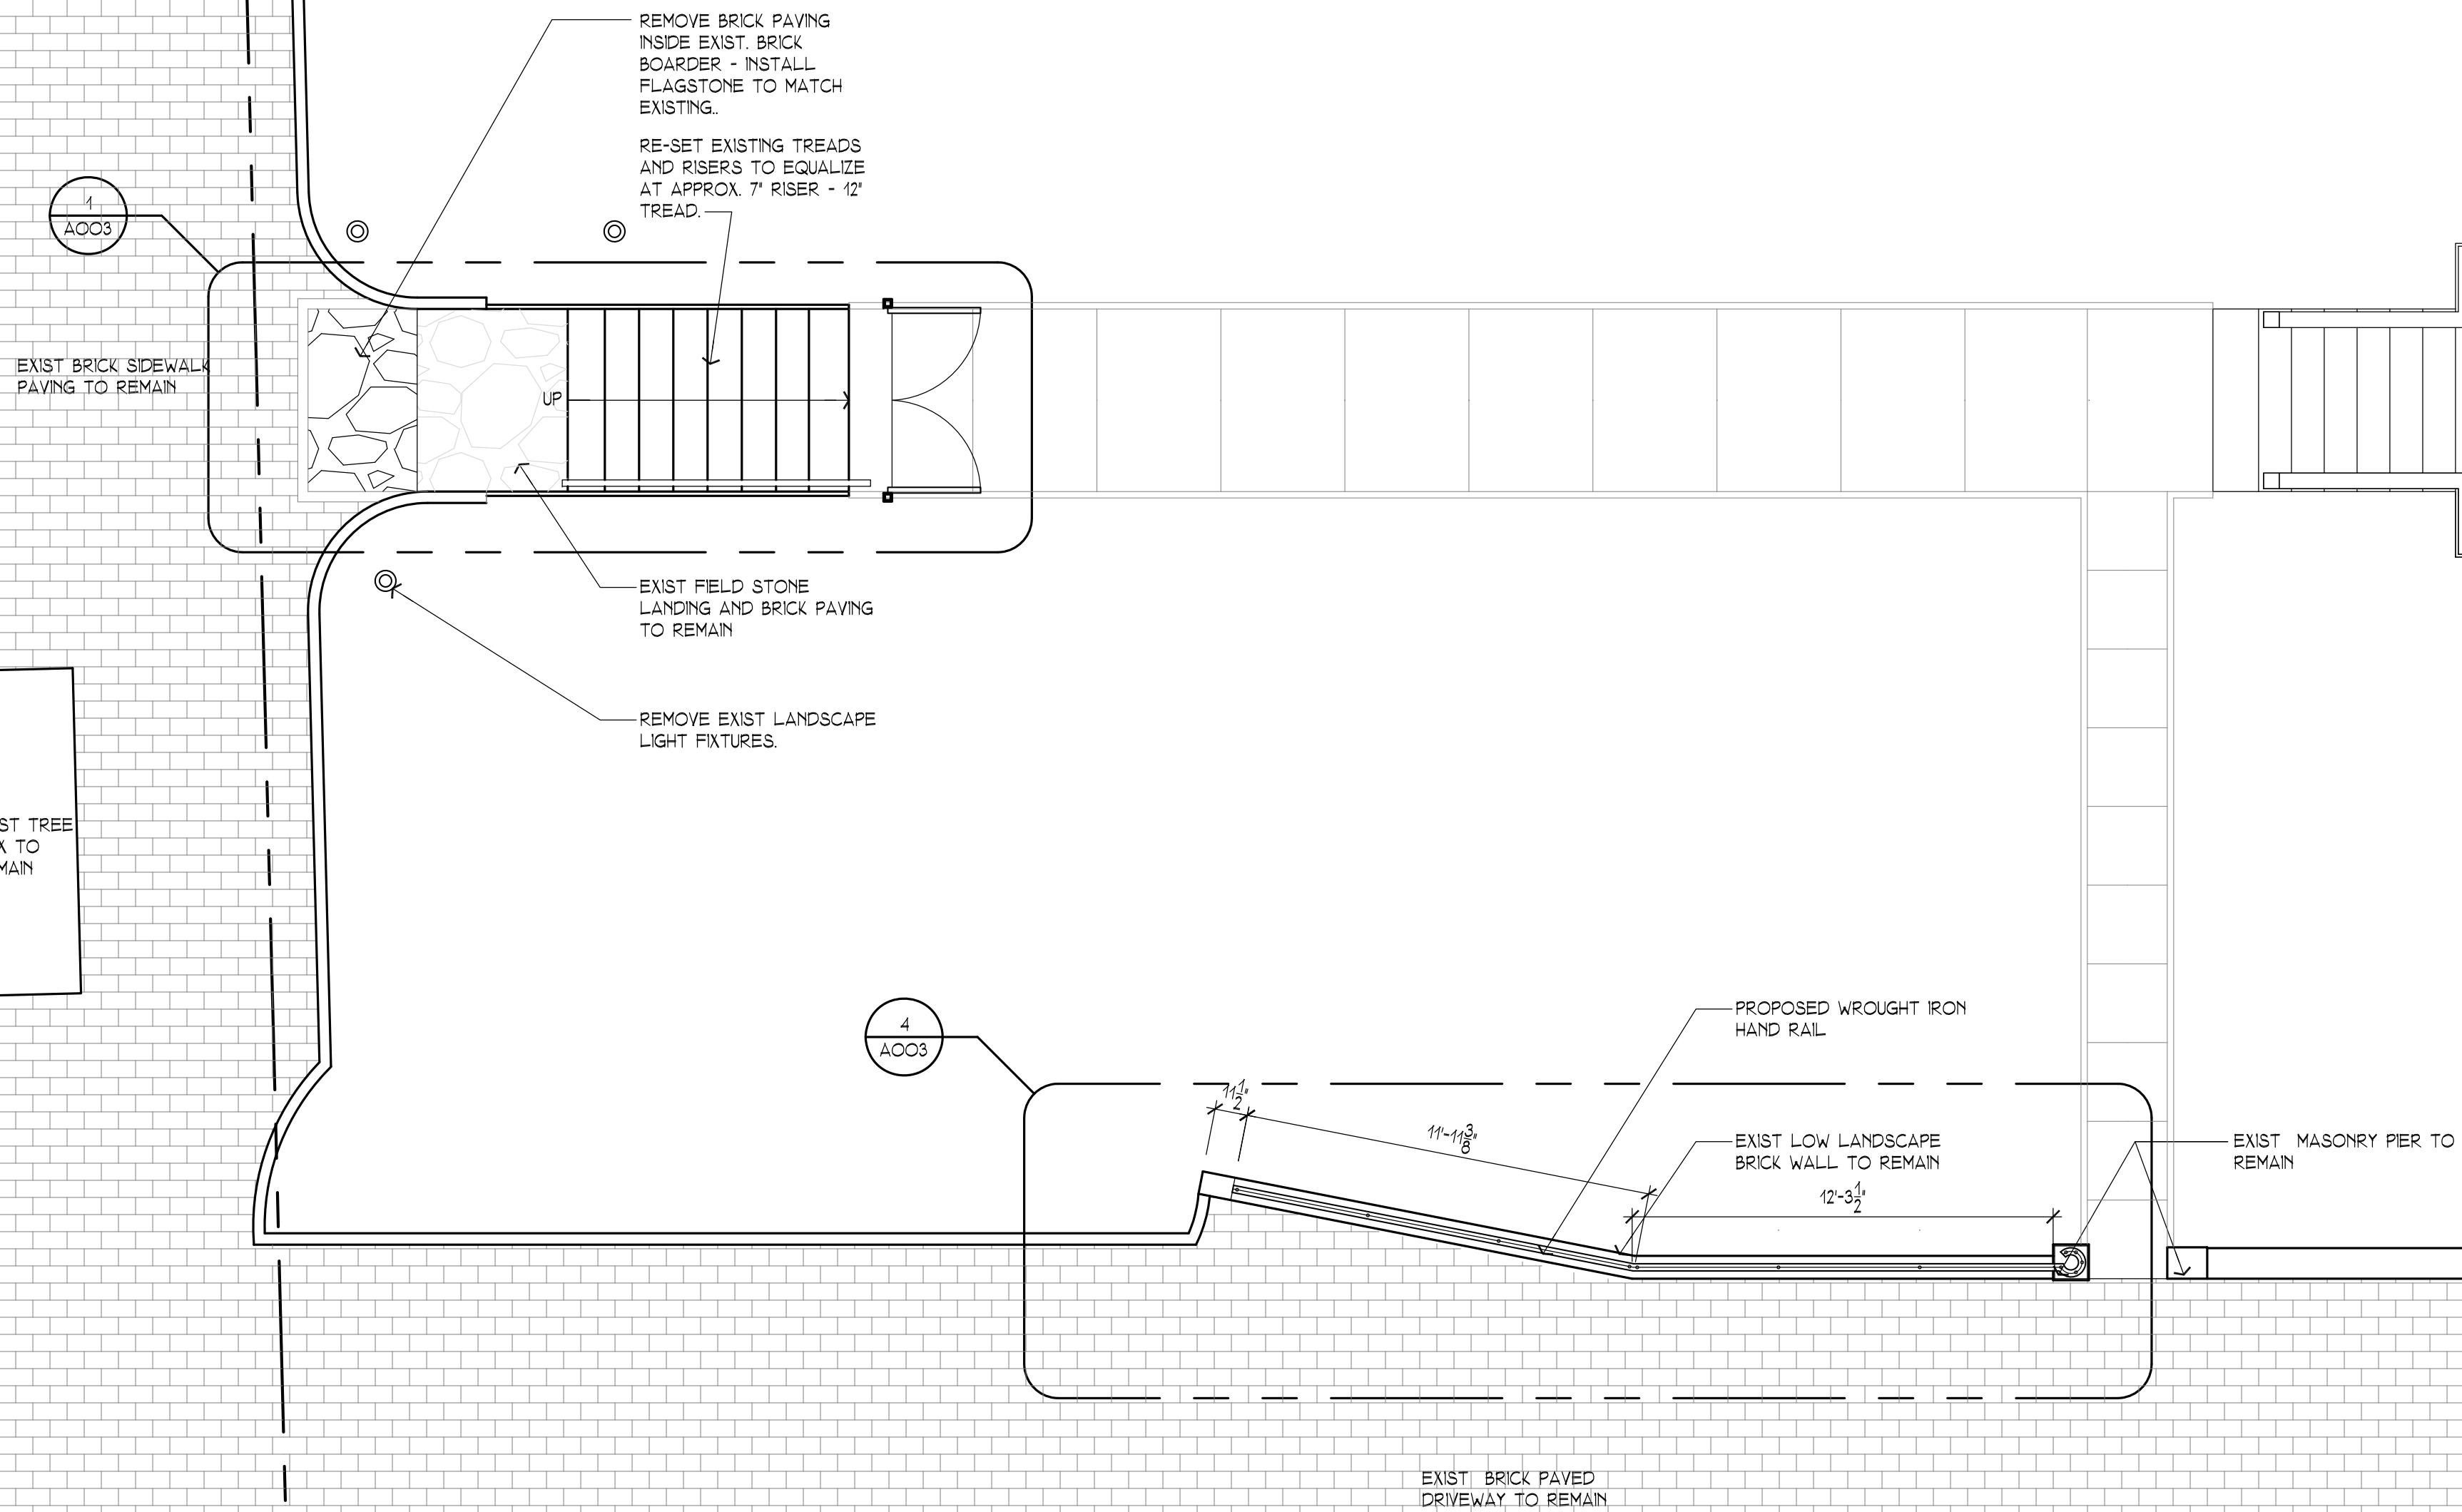

1
A002
SITE PLAN - FRONT
GATE & DRIVEWAY RAILING
1/4" = 1'-0"

Front Walk Gate & Driveway Railing Plan








Scale: As Noted

1545 35th Street NW Washington, D. C. 20007 - Front Walk Gate & Driveway Handrail
16 September 2020

A002

GORDON
architects

A Professional Corporation

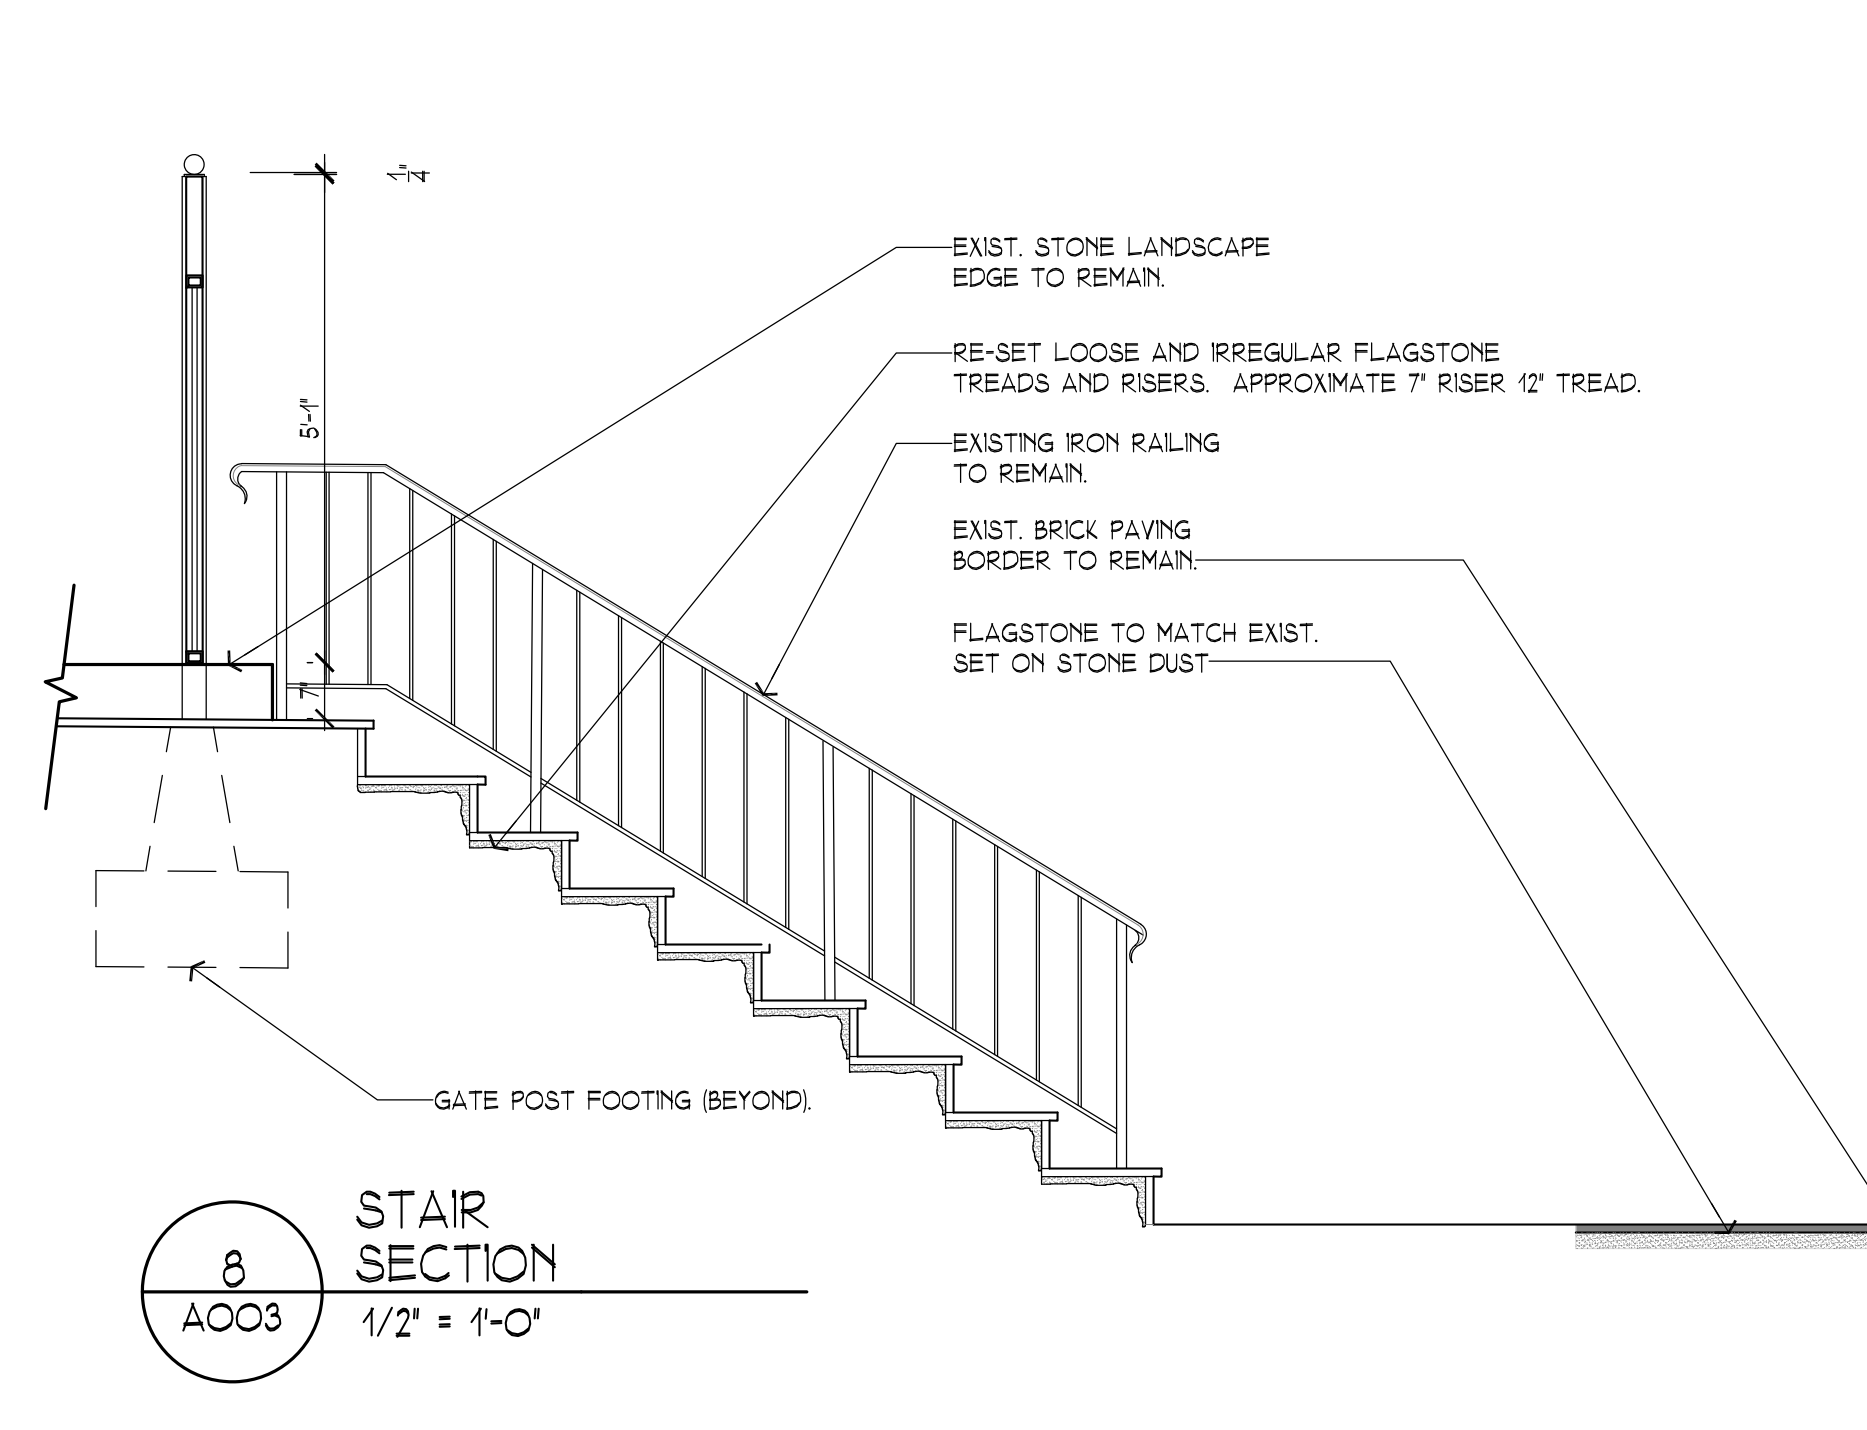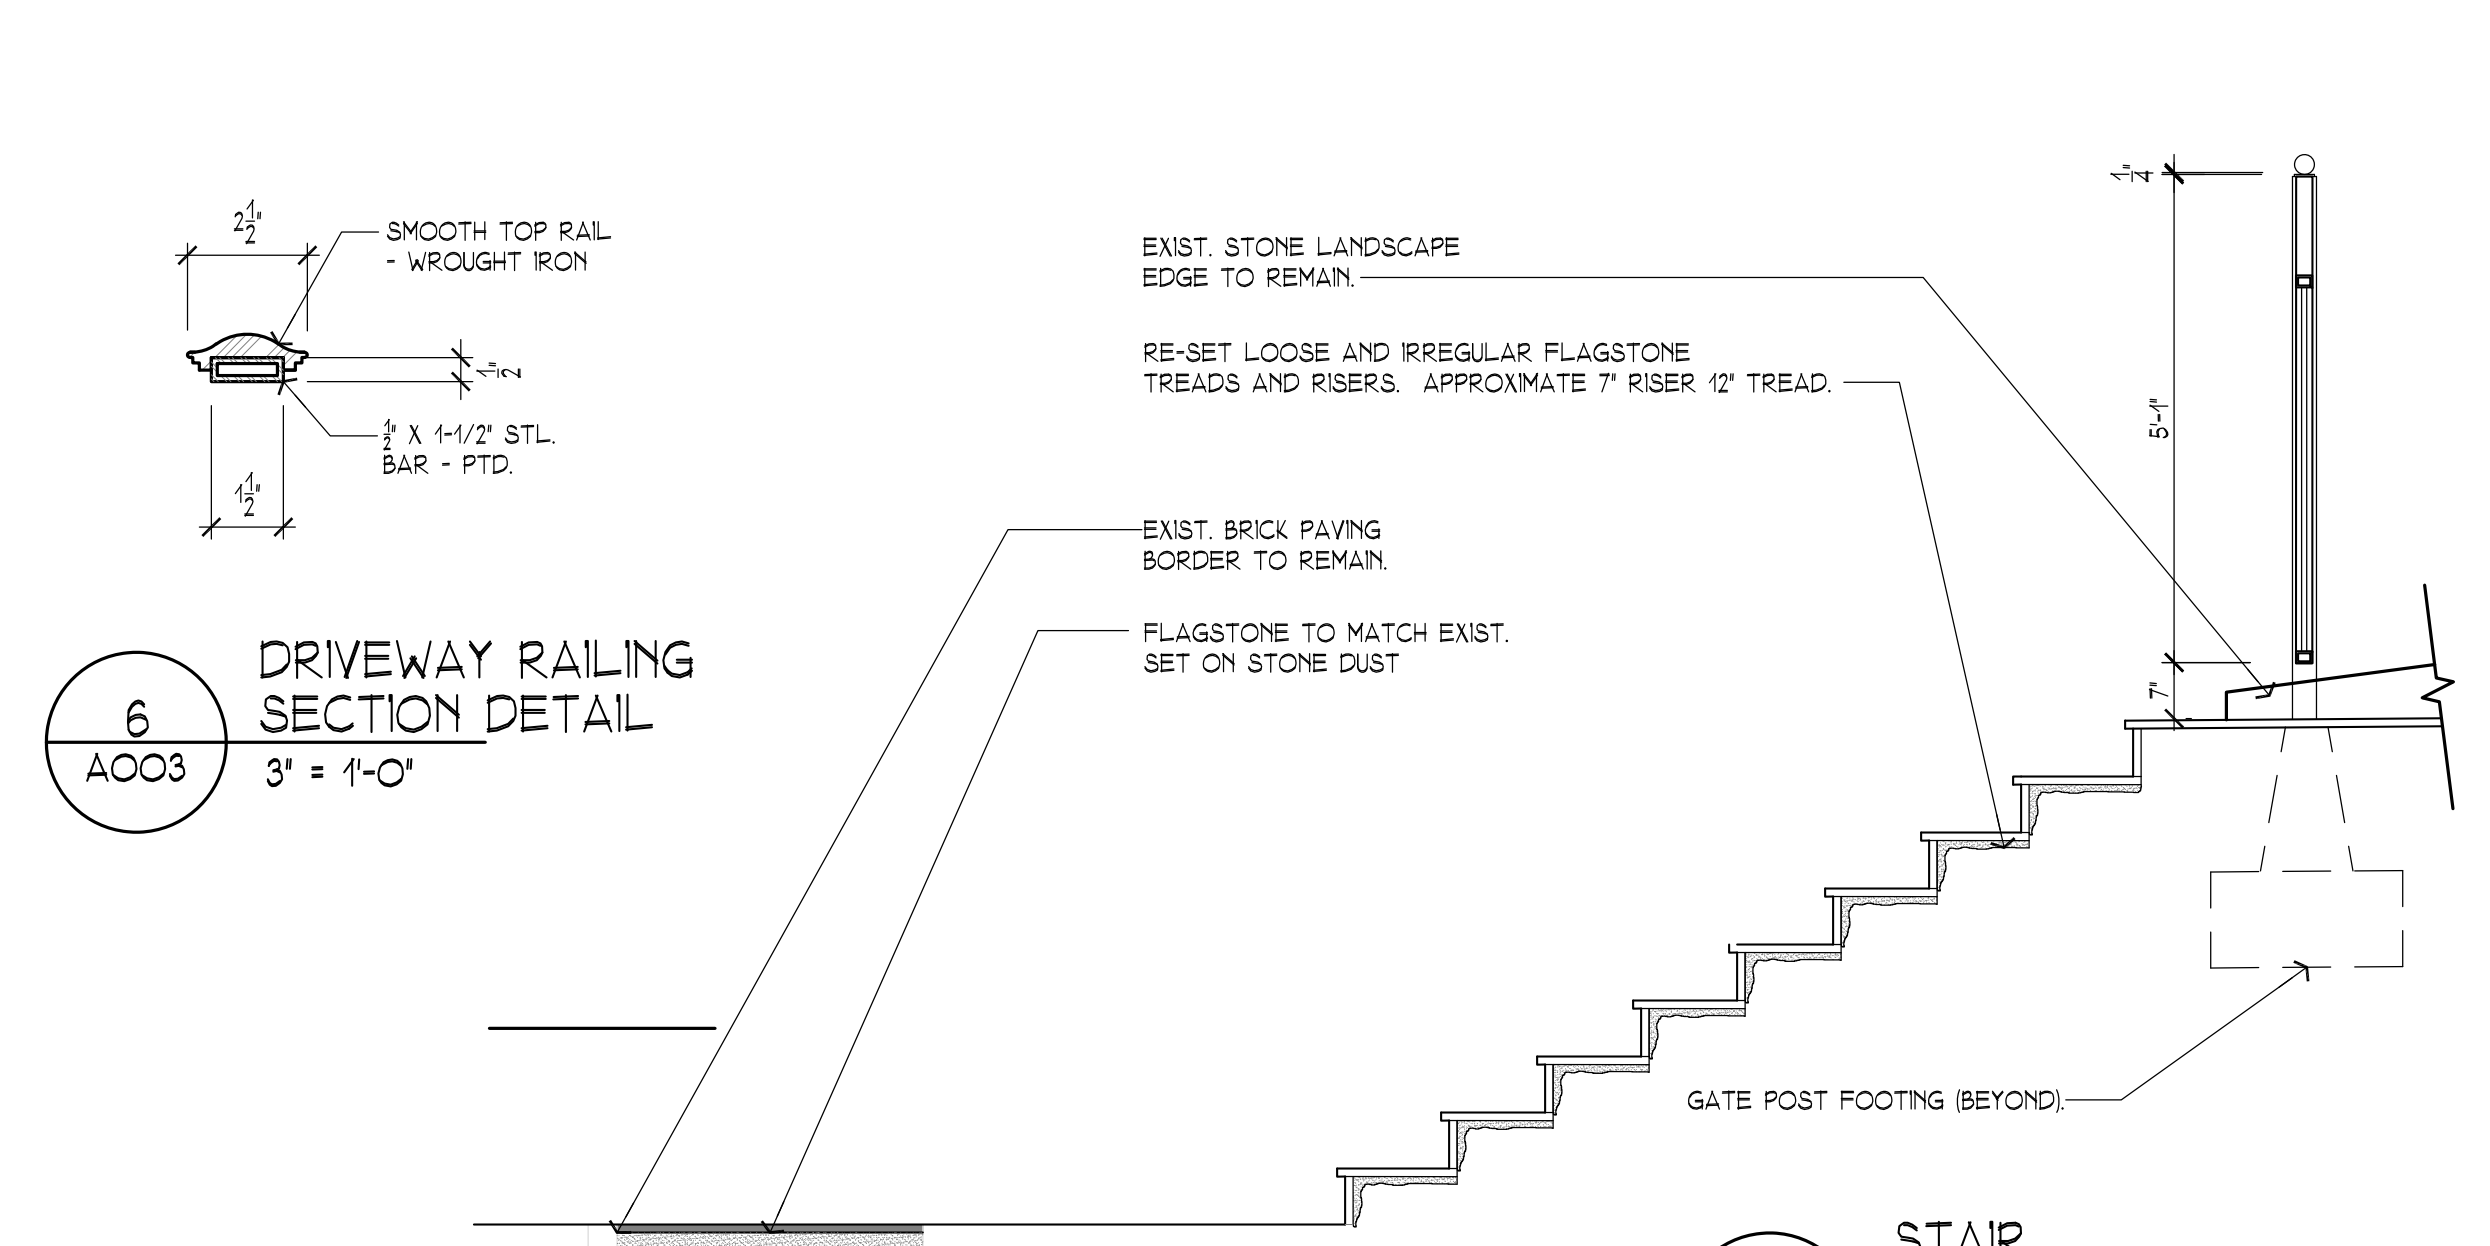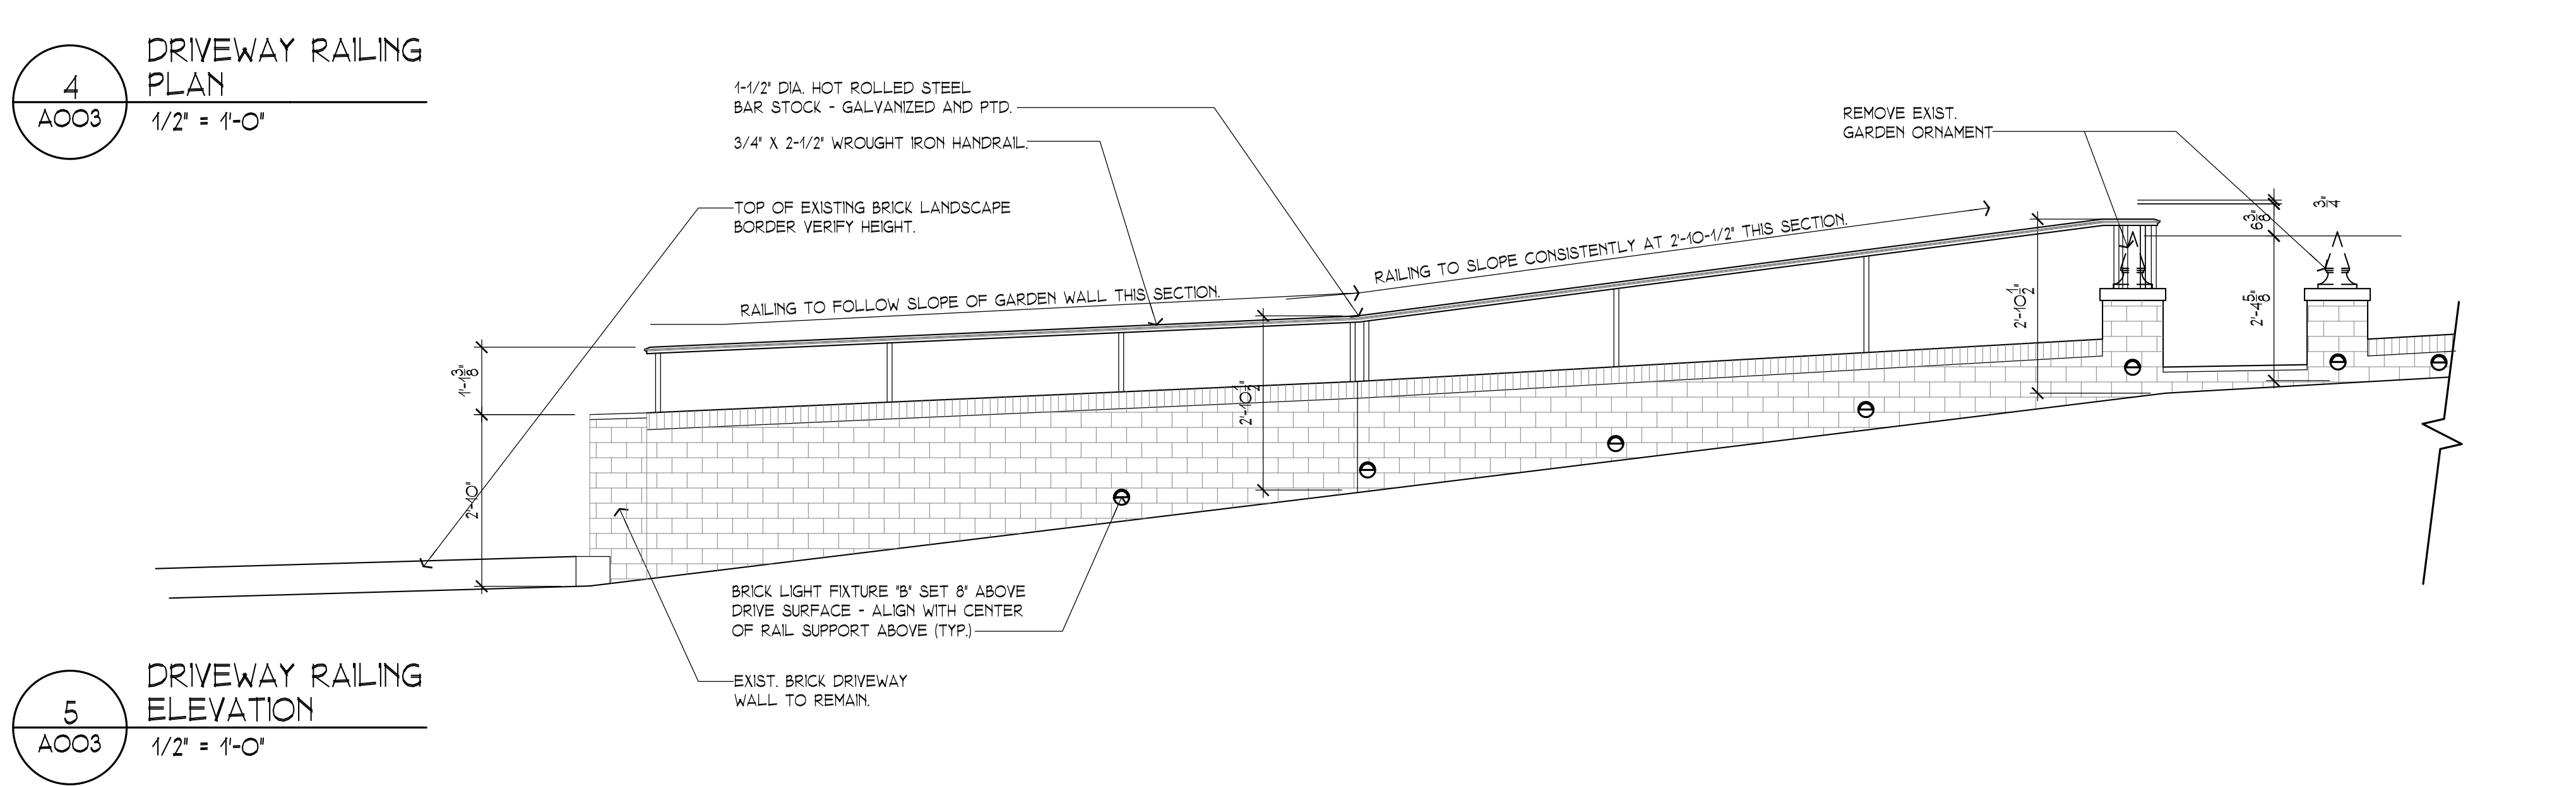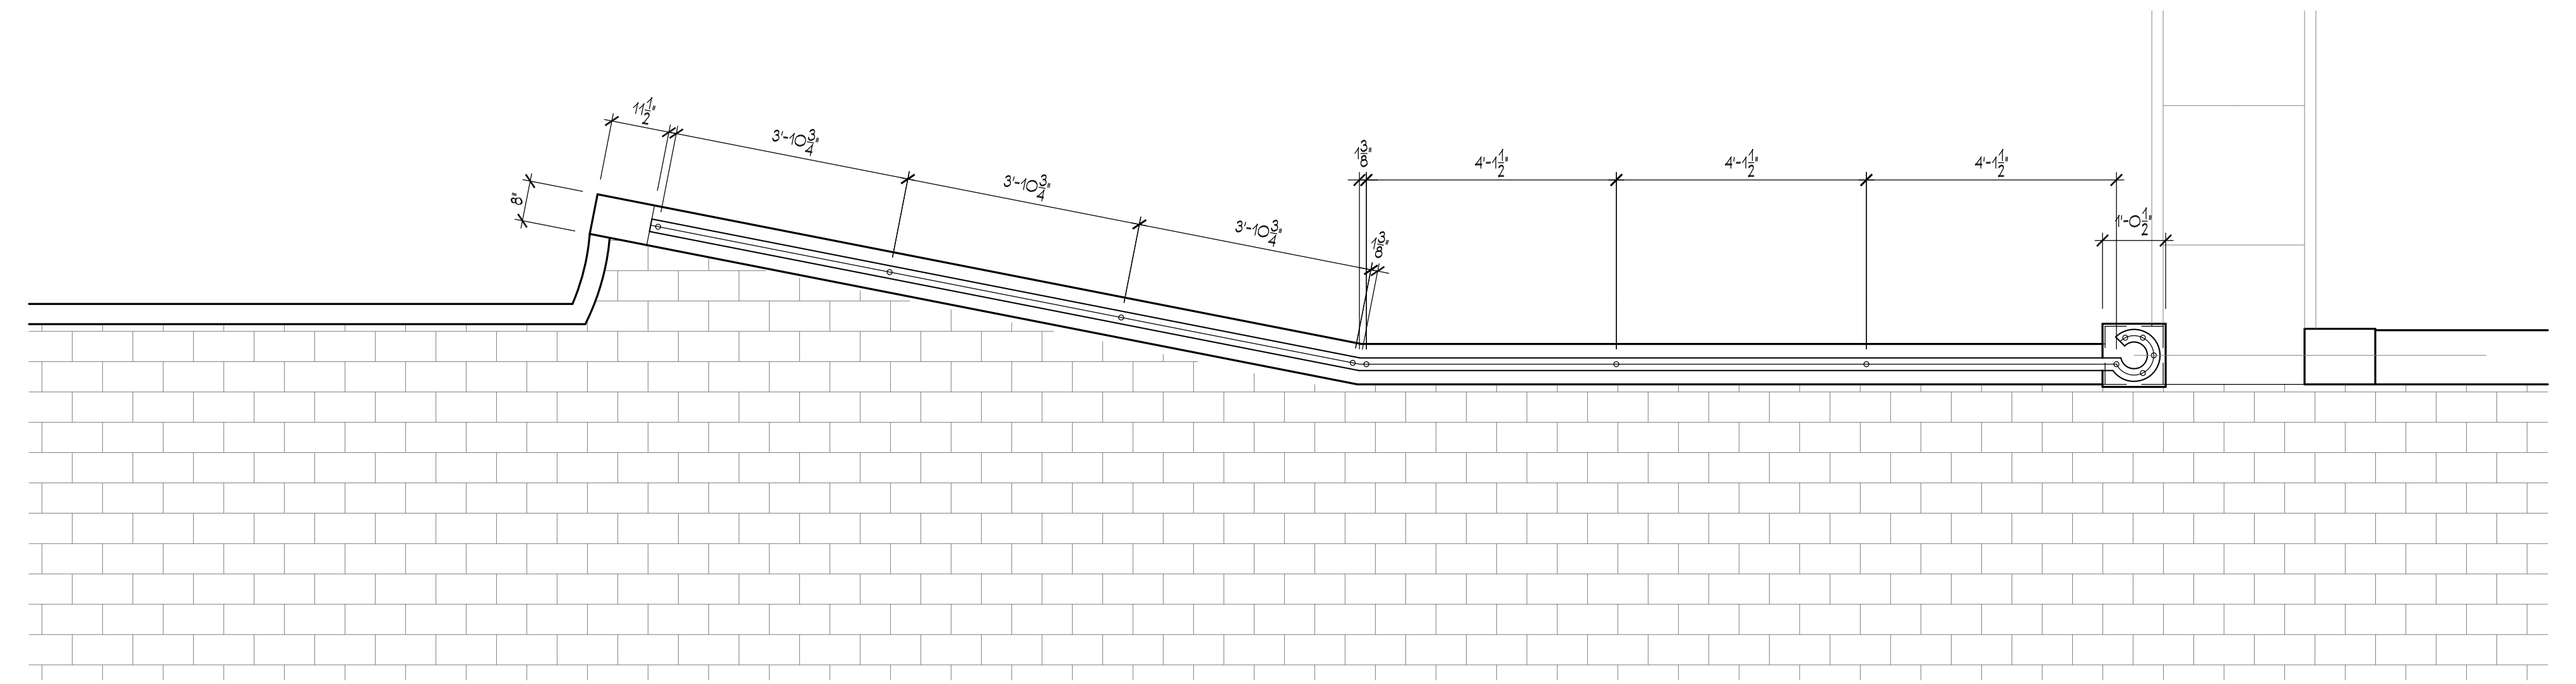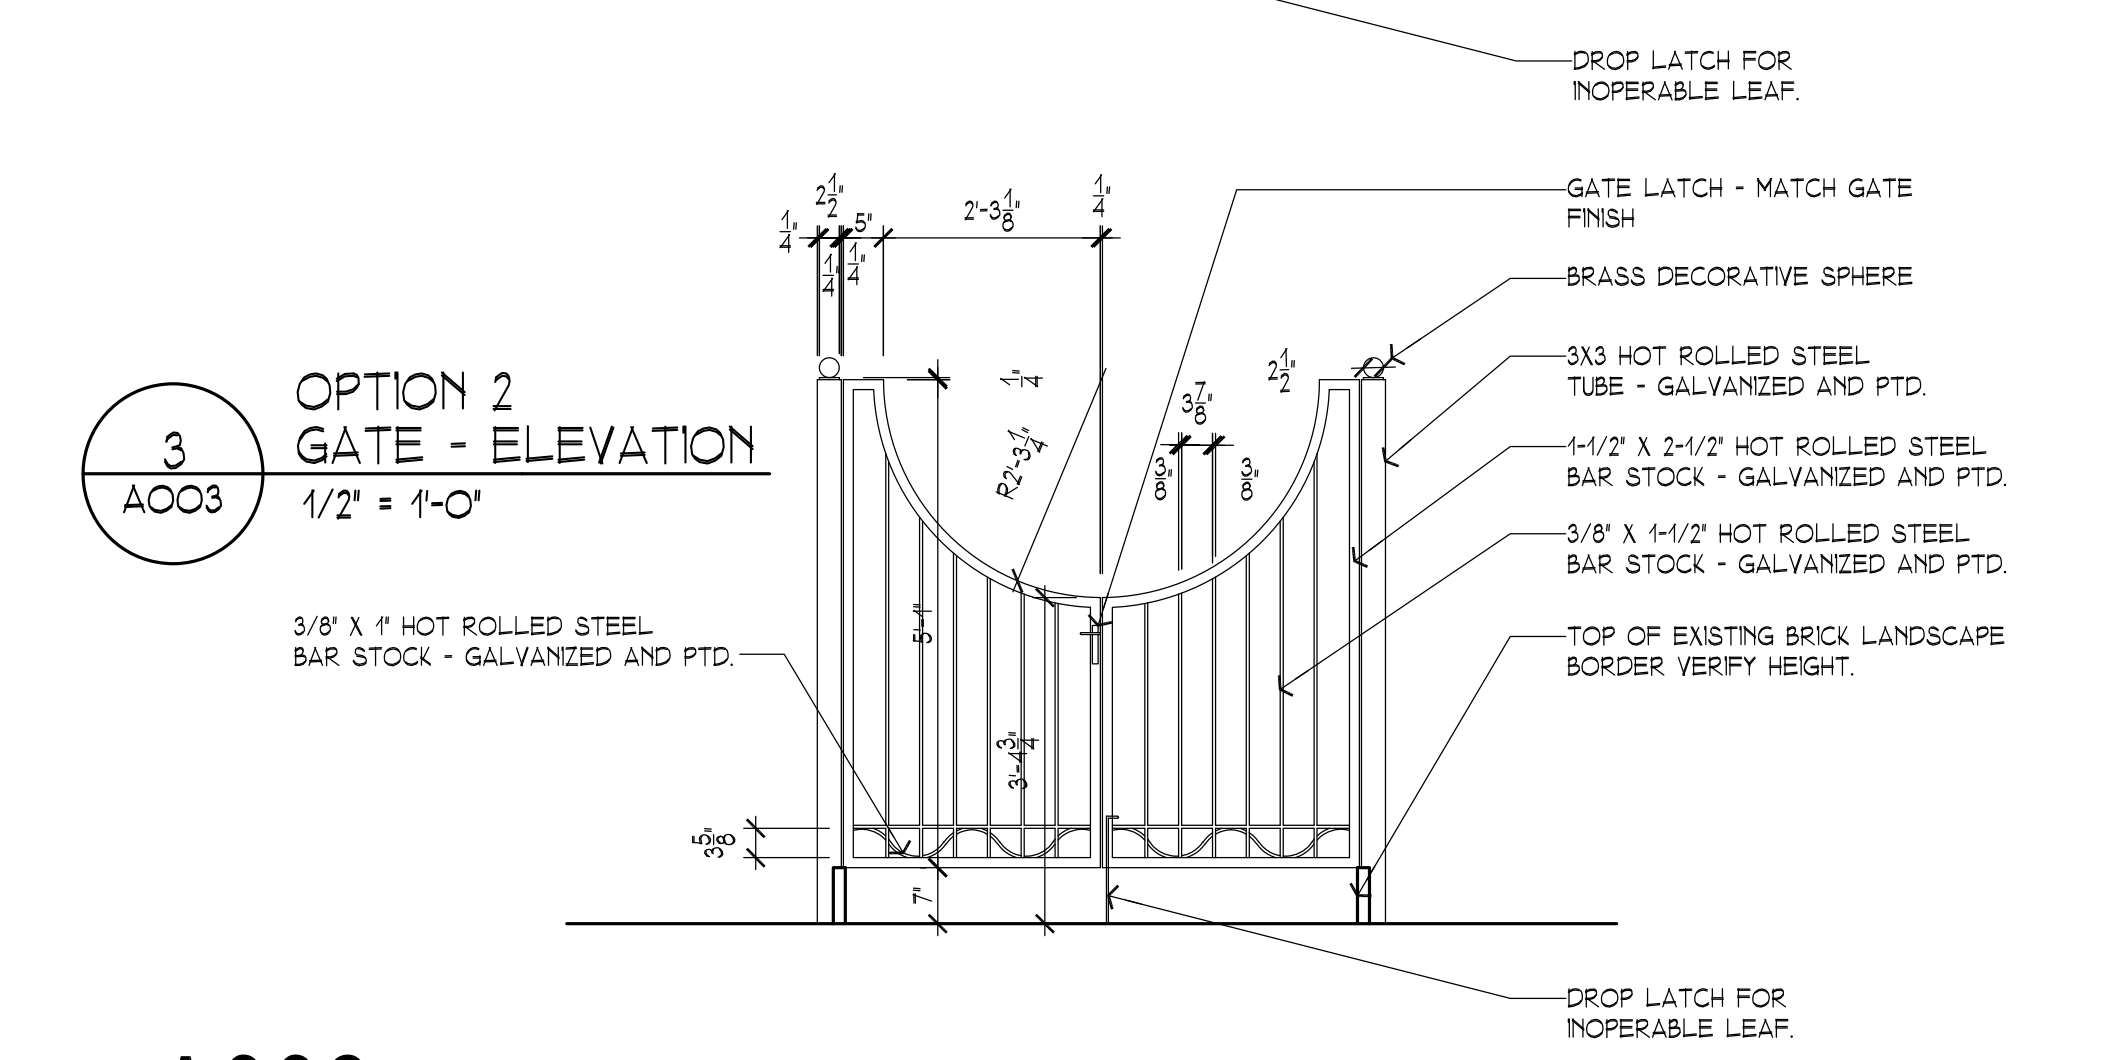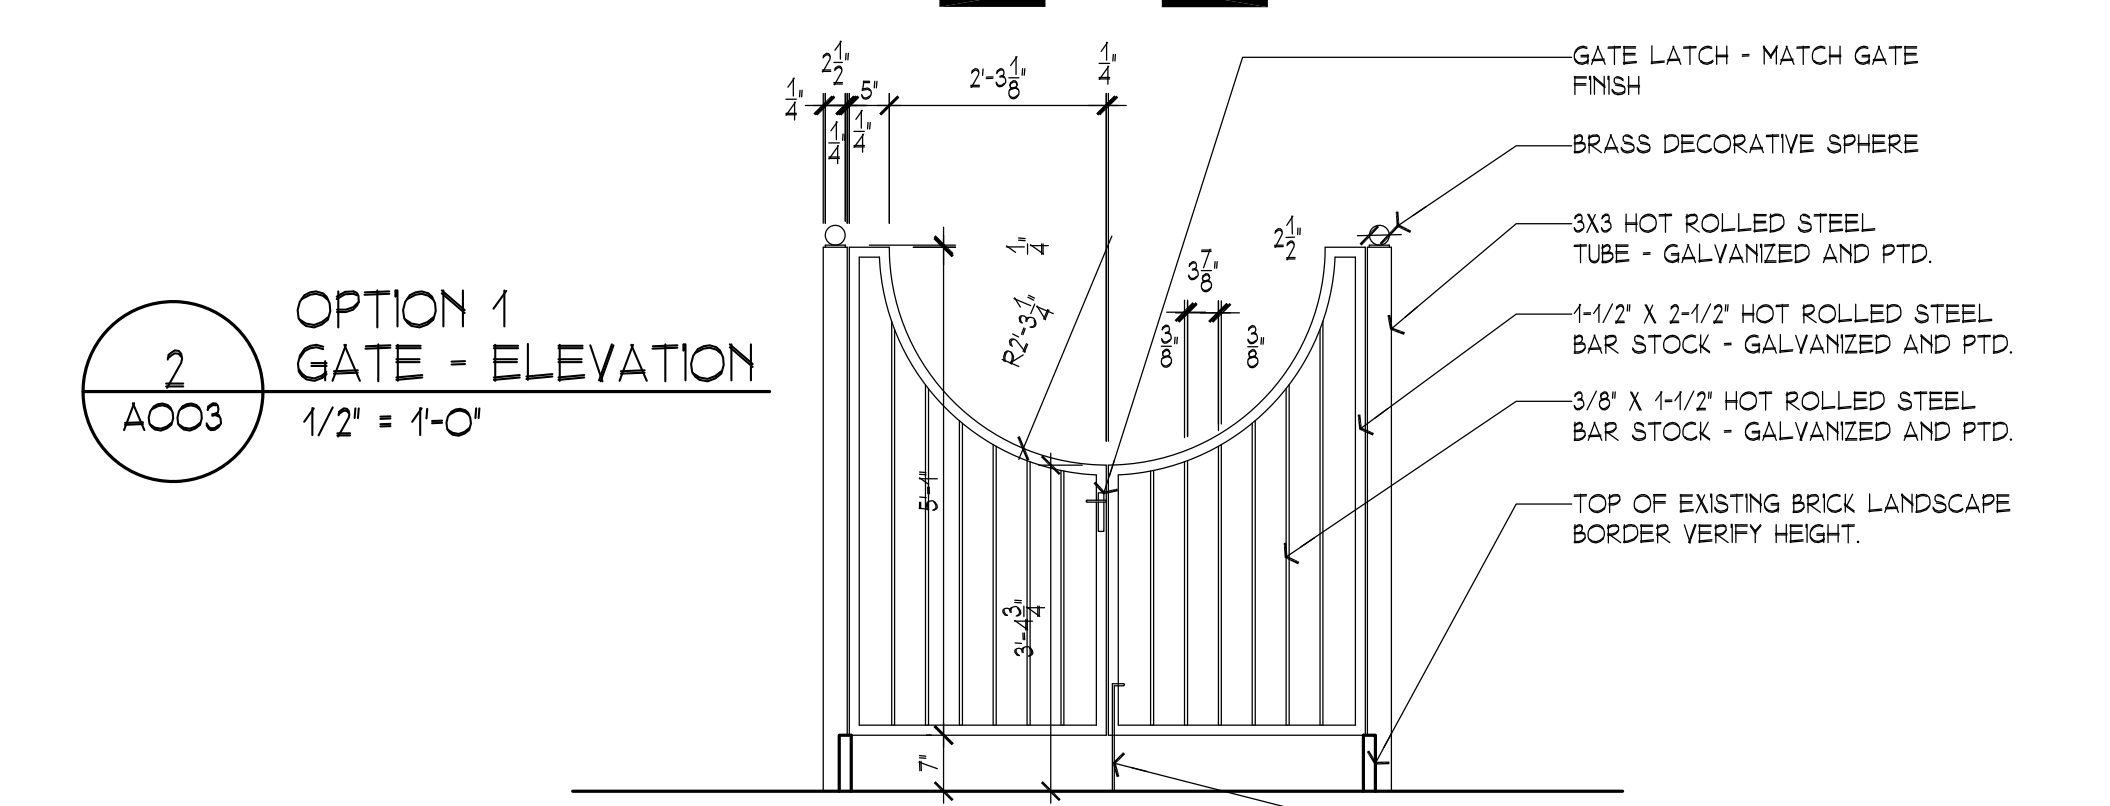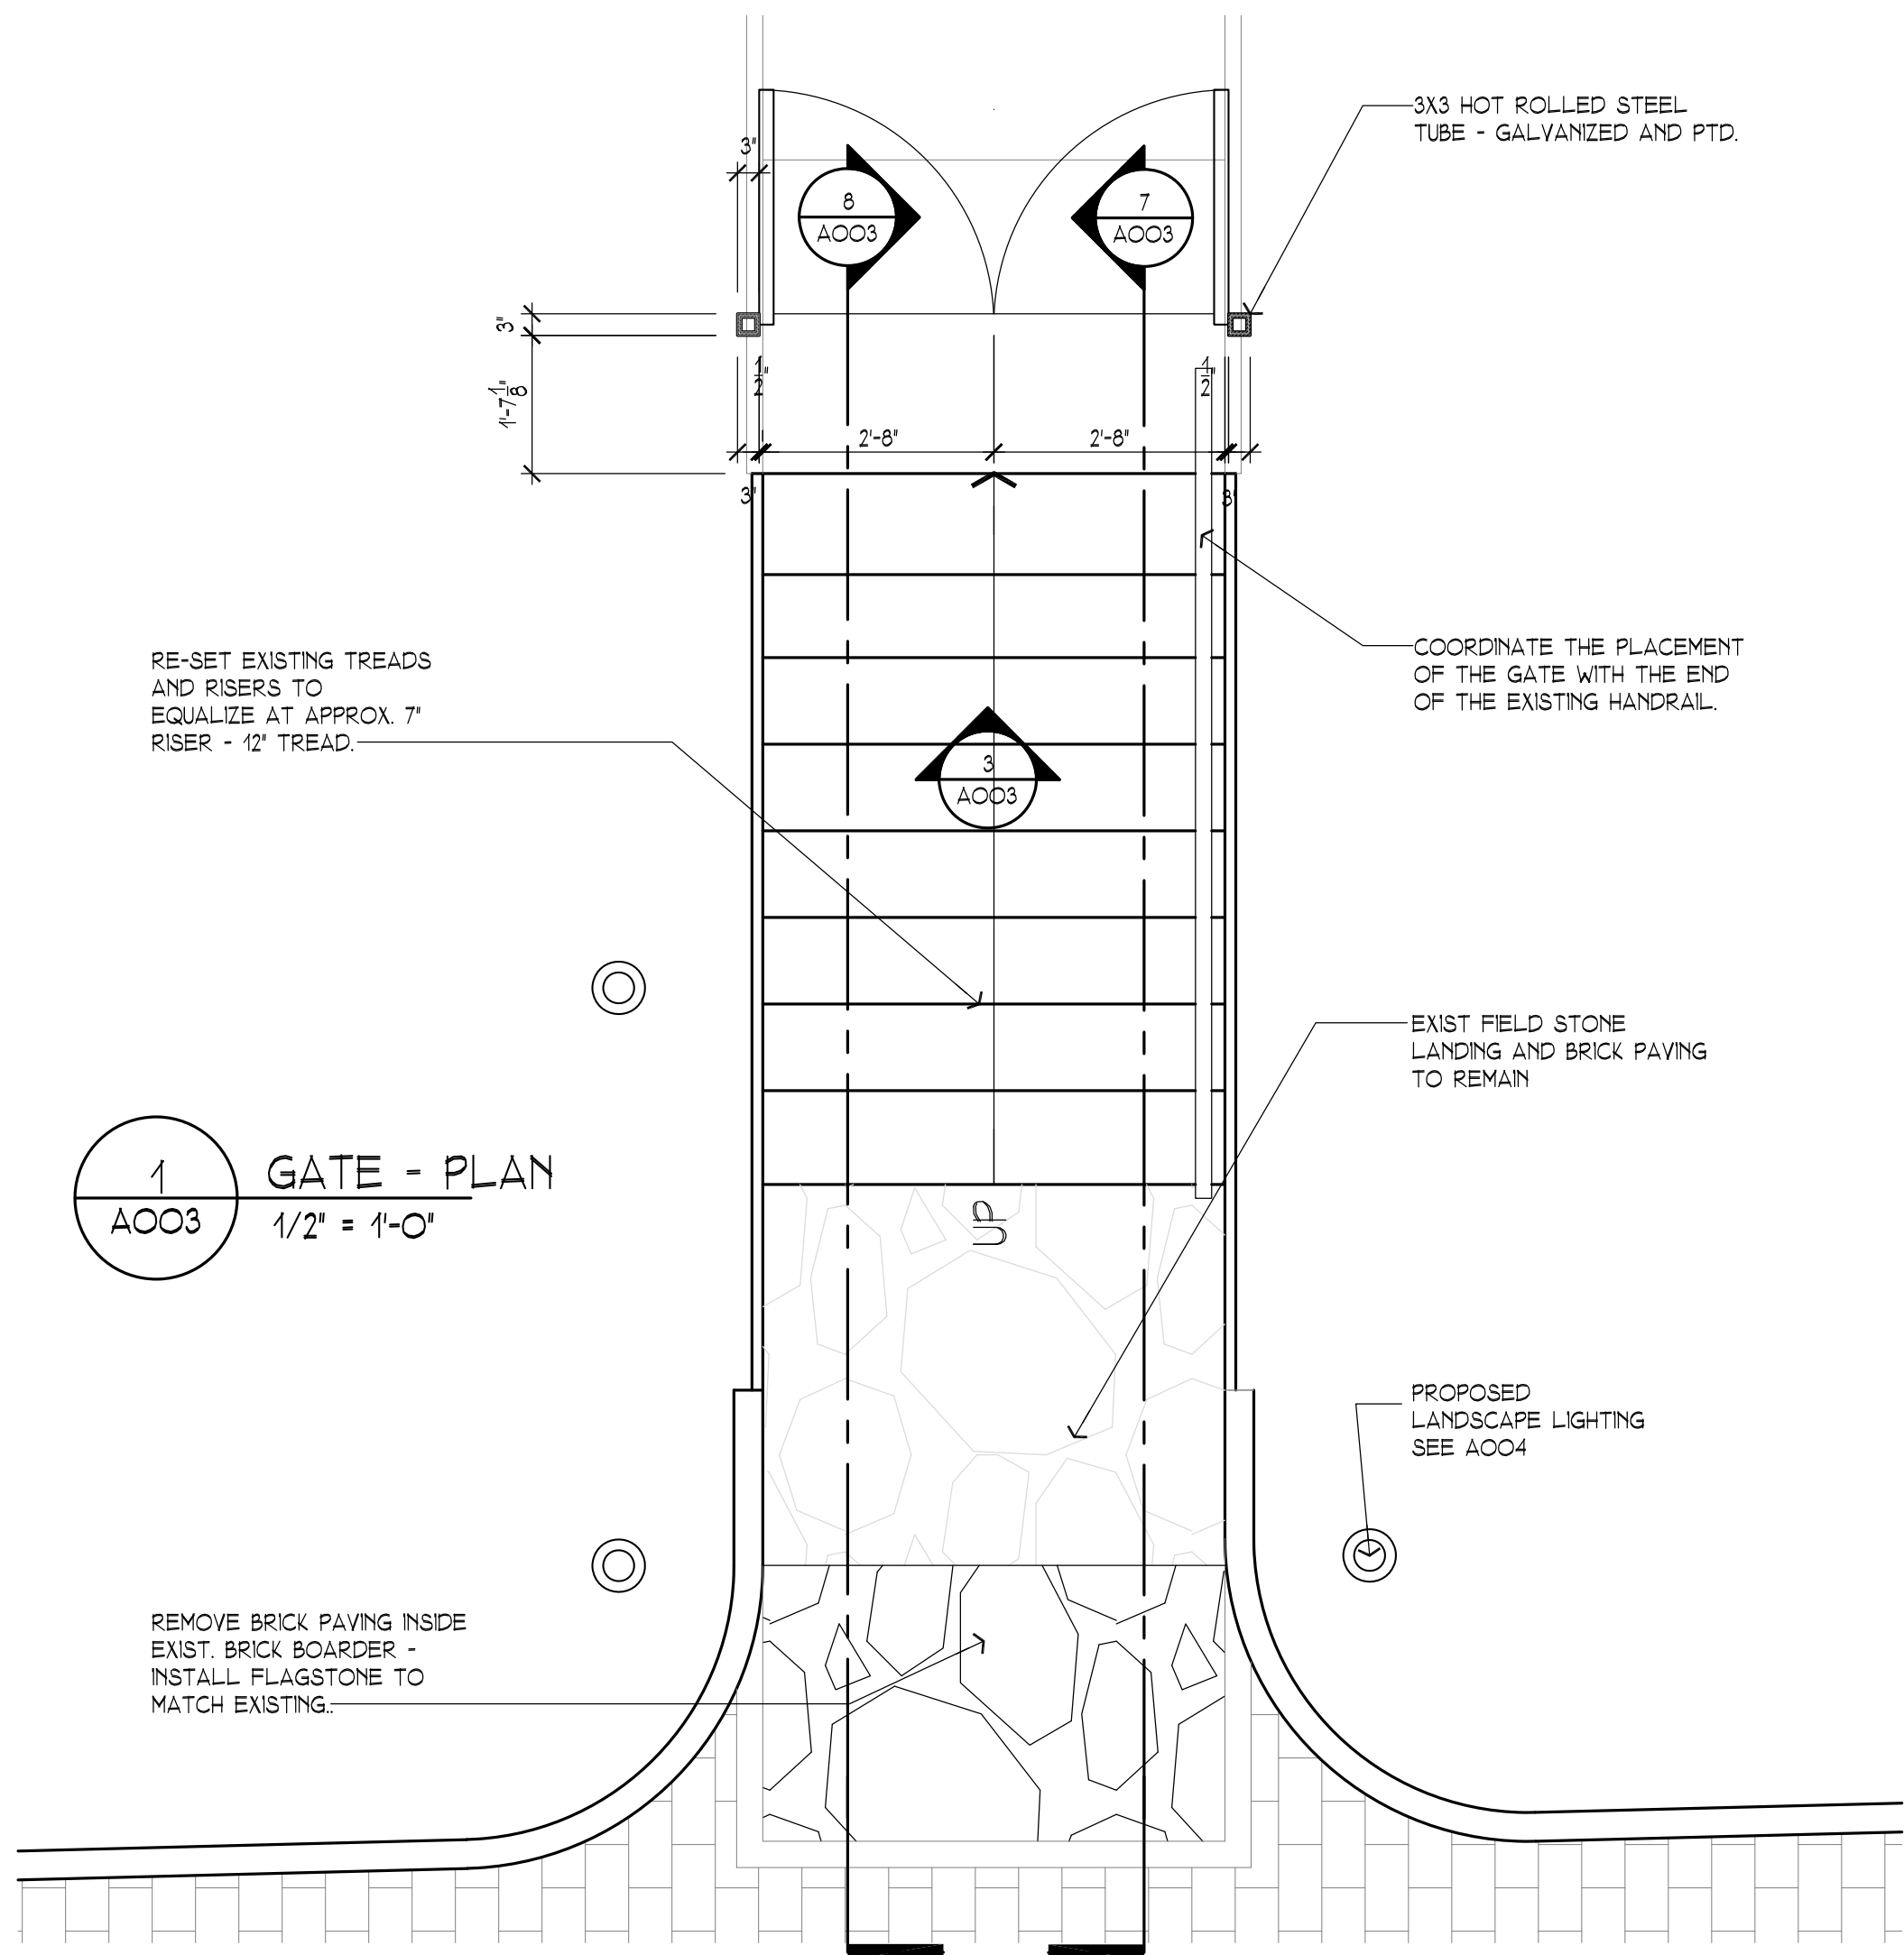

Plan & Elevation - Options

Scale: As Noted

A003


1545 35th Street NW Washington, D. C. 20007 - Front Walk Gate & Driveway Handrail
16 September 2020



35th Street NW

1
A004 SITE LIGHTING
PLAN
1/4" = 1'-0"

- Lighting Legend
- SYSTEM NOTES:
LANDSCAPE LIGHTING 12V.
2700K (WARM WHITE)
ALL FINISHES: BLACKENED
- P PATH LIGHTS - FIXTURE 'P'
 - B BRICK LIGHTS - FIXTURE 'B'
 - T TRANSFORMER - FIXTURE 'T'

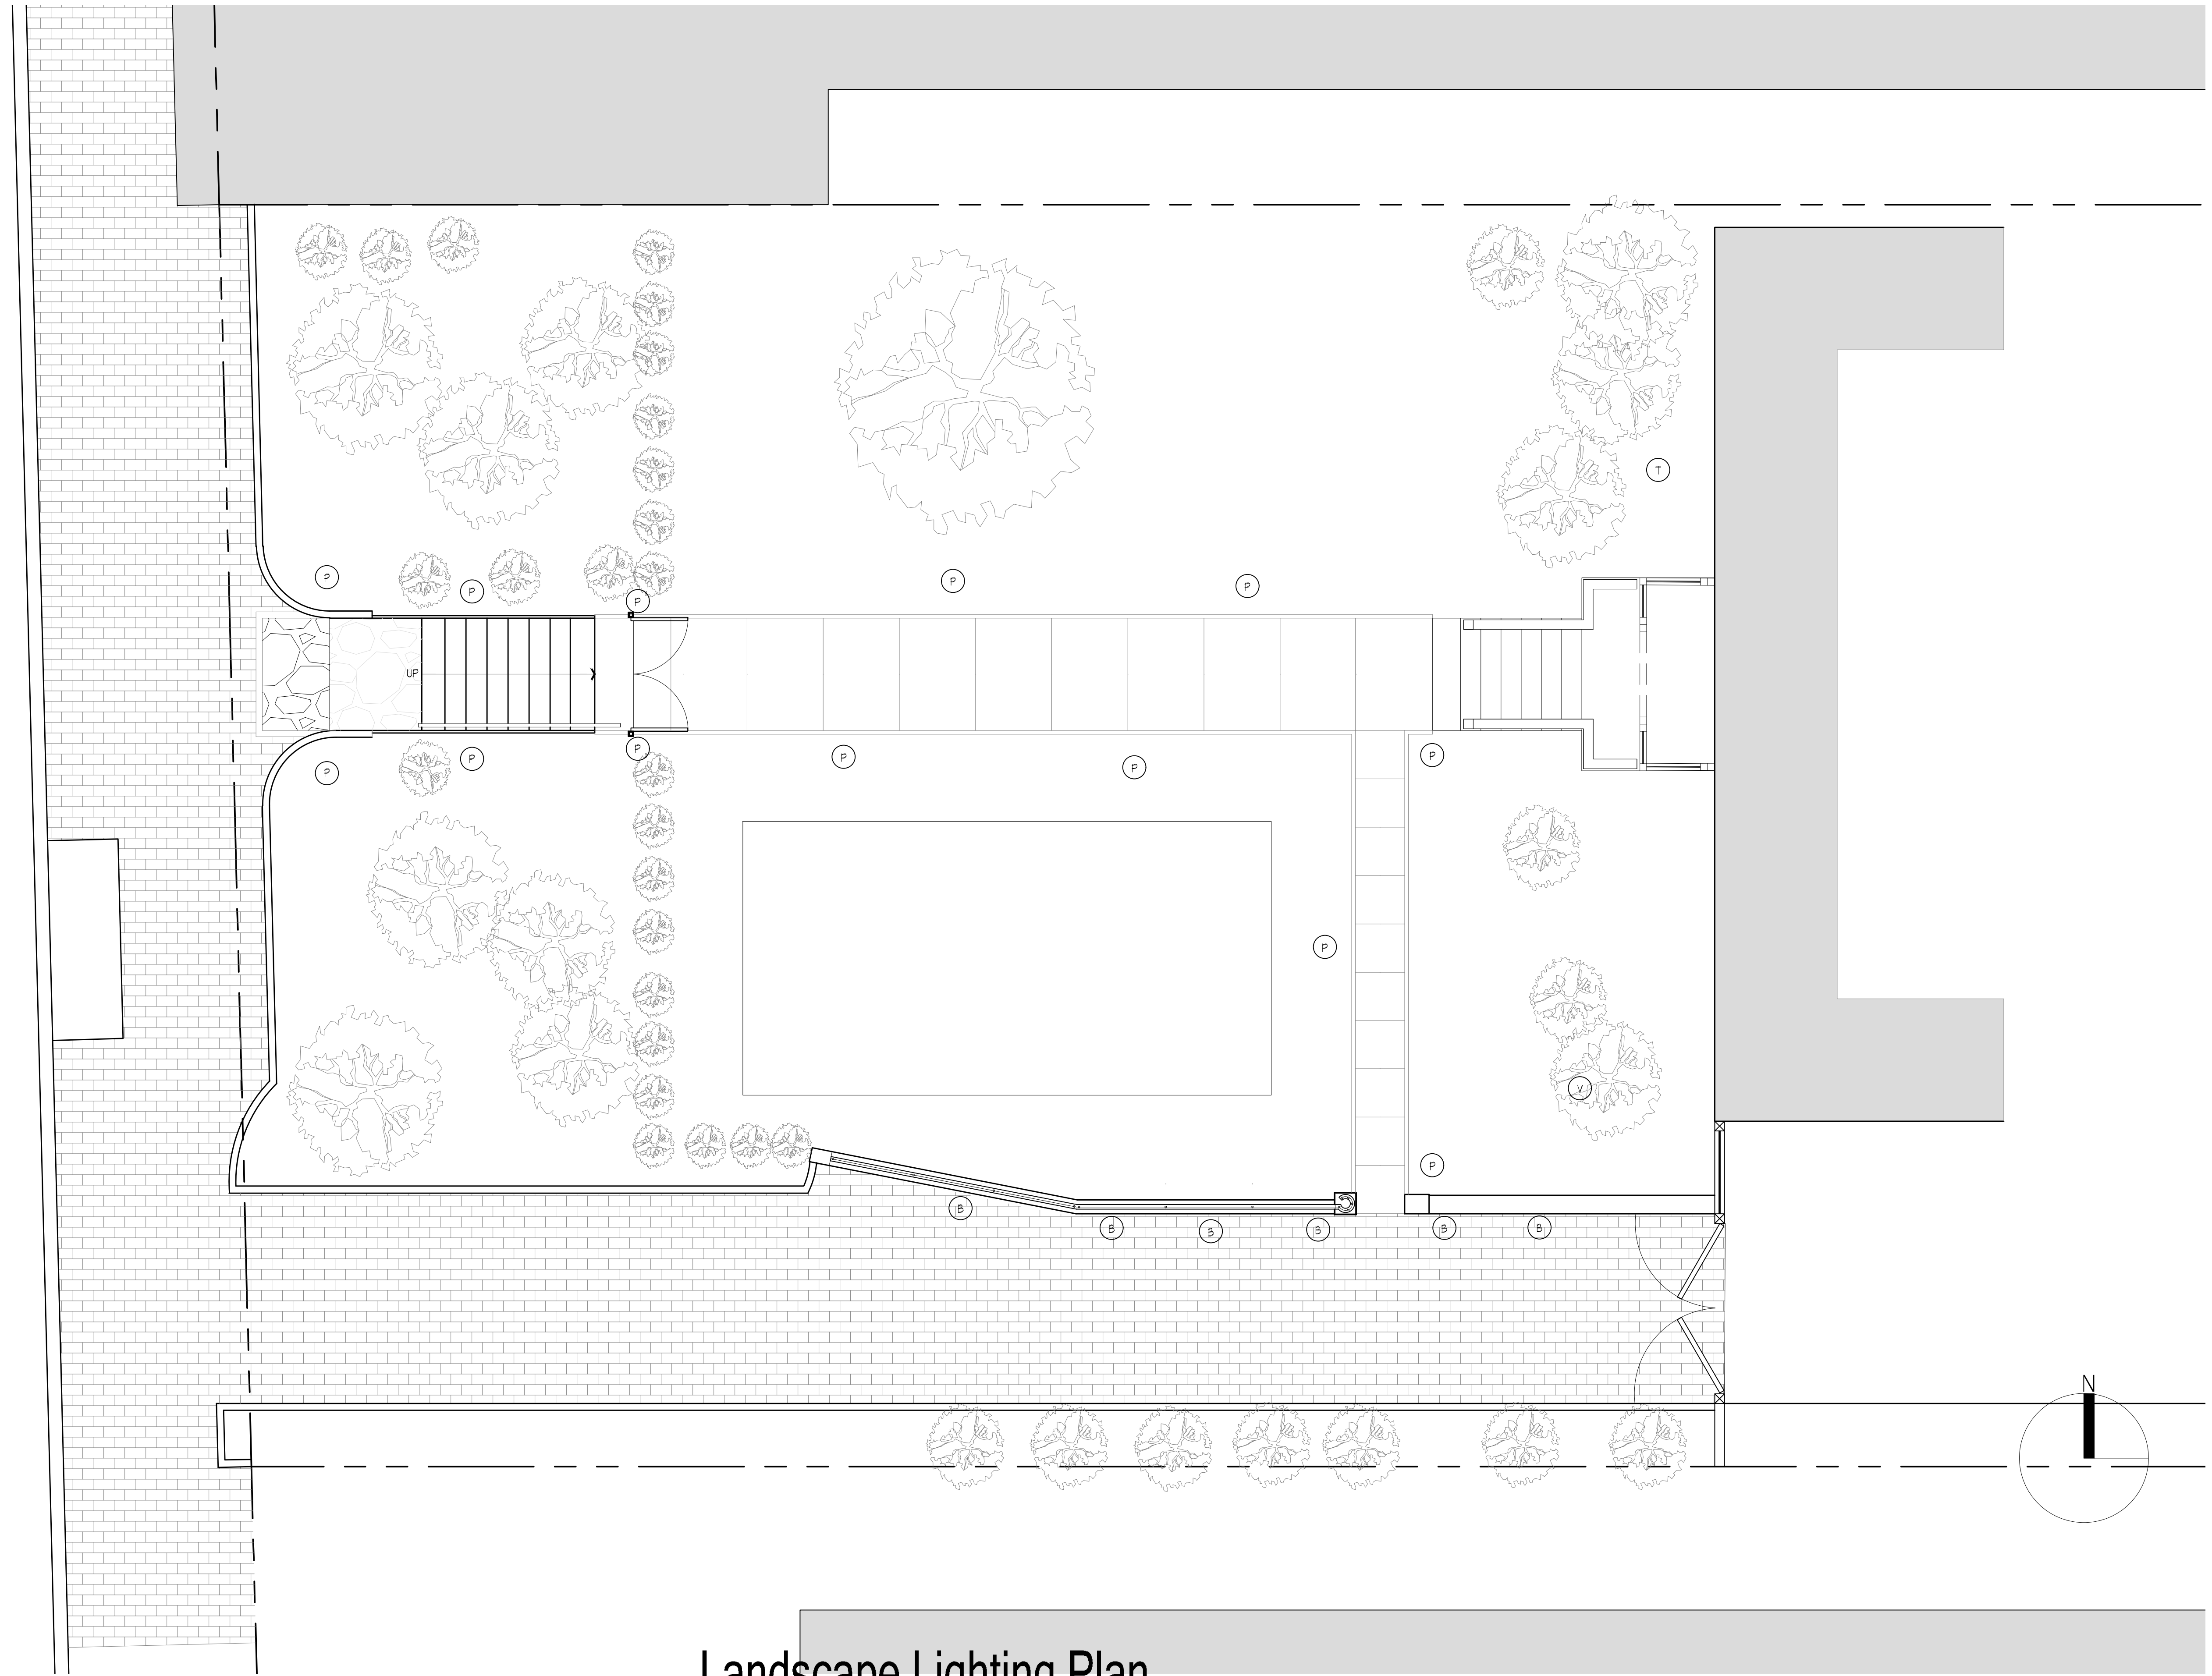


Landscape Lighting Plan


Scale: 1/4" = 1'-0"

A004


1545 35th Street NW Washington, D. C. 20007 - Front Walk Gate & Driveway Handrail
16 September 2020

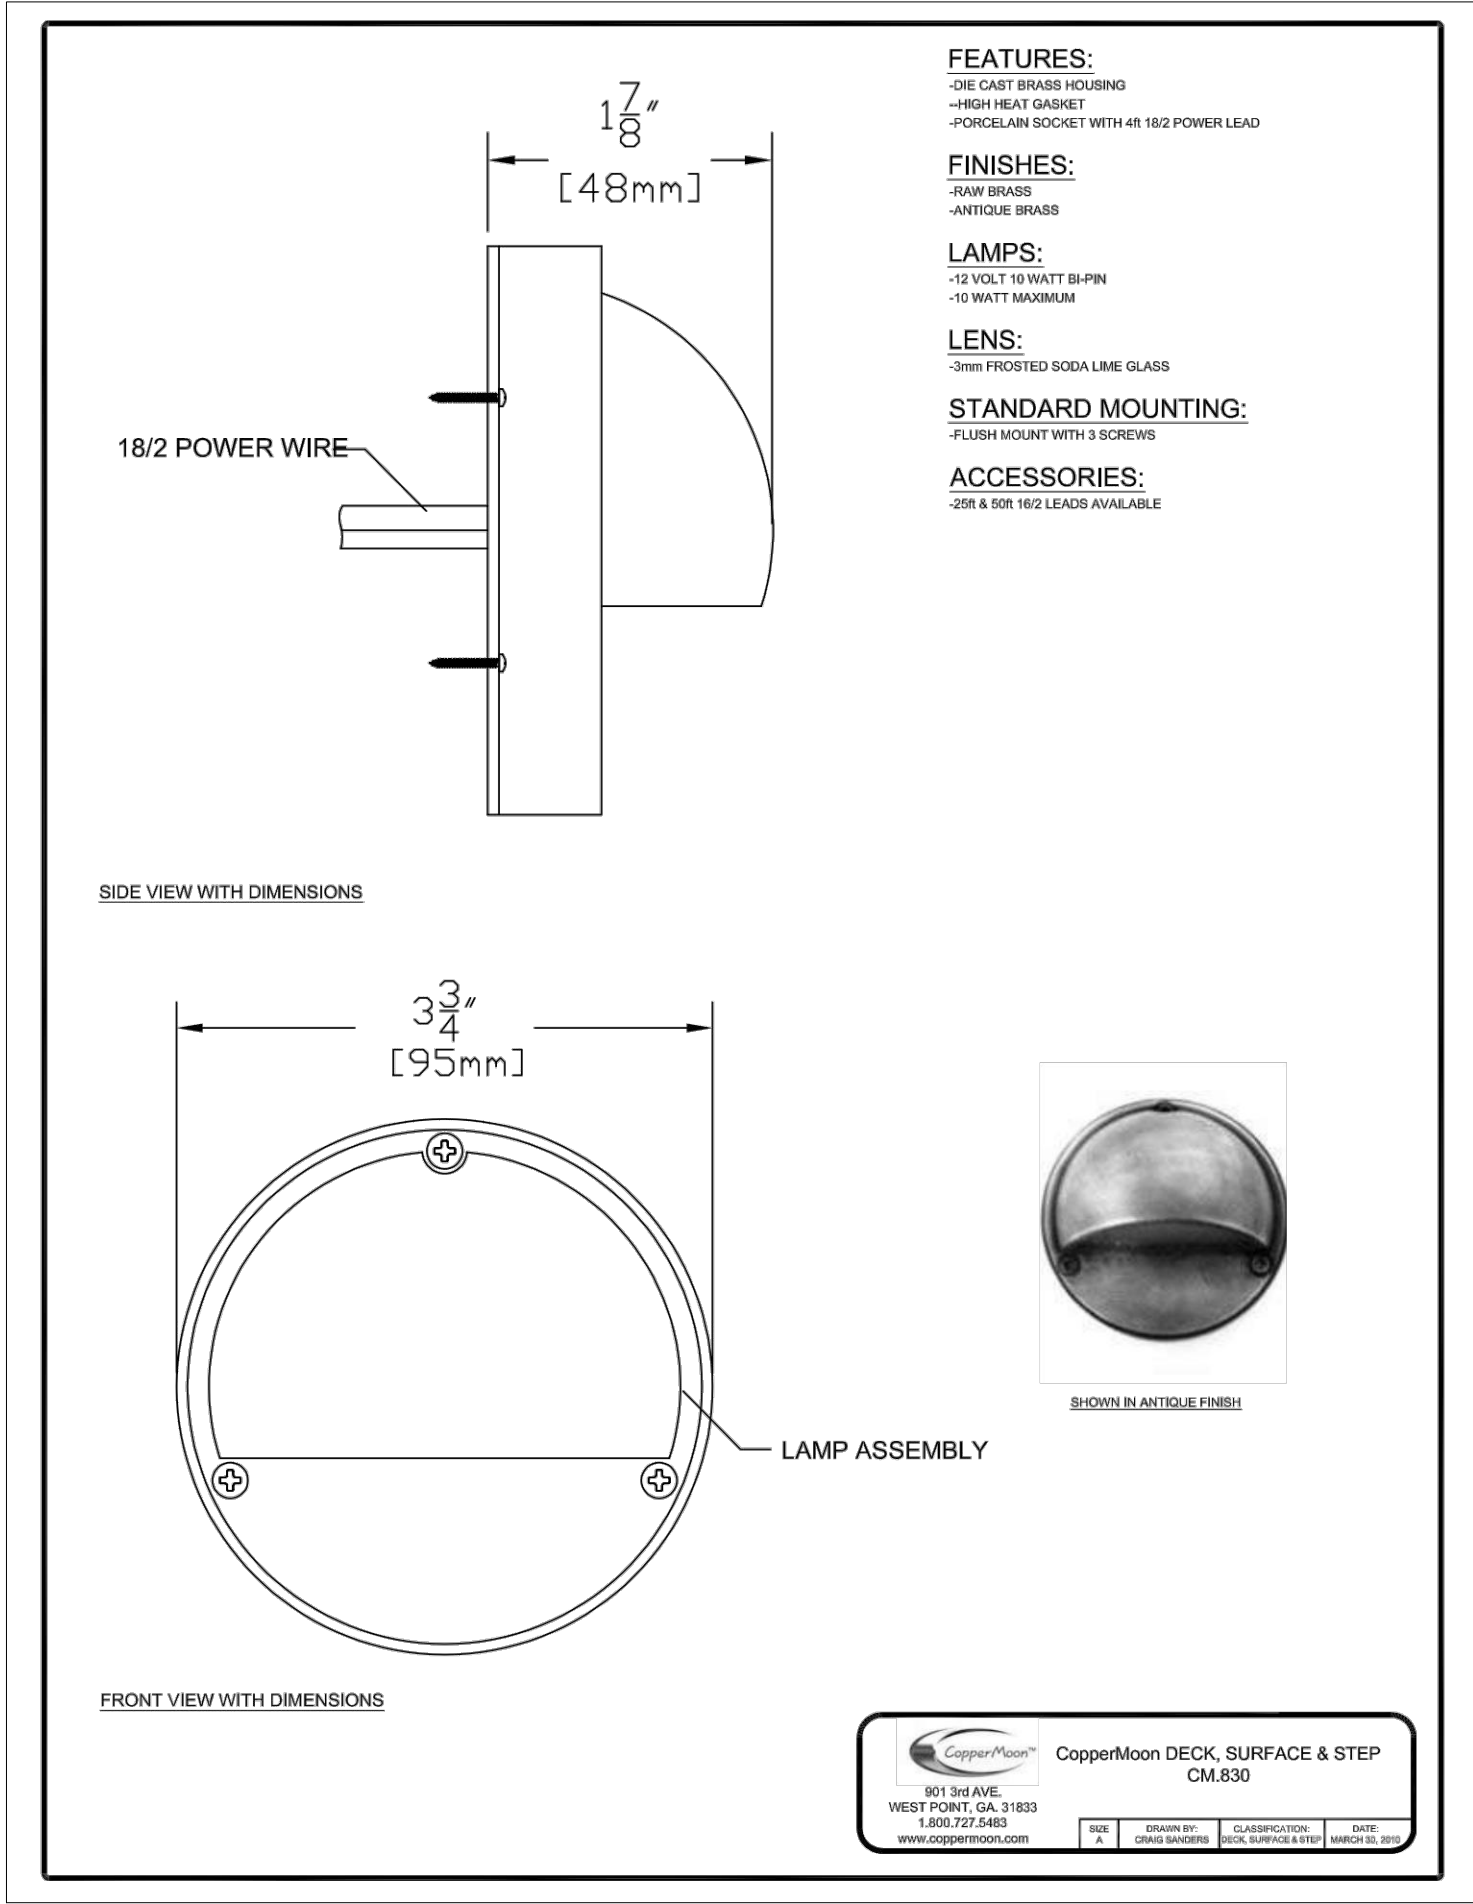

B - Brick Light Fixture

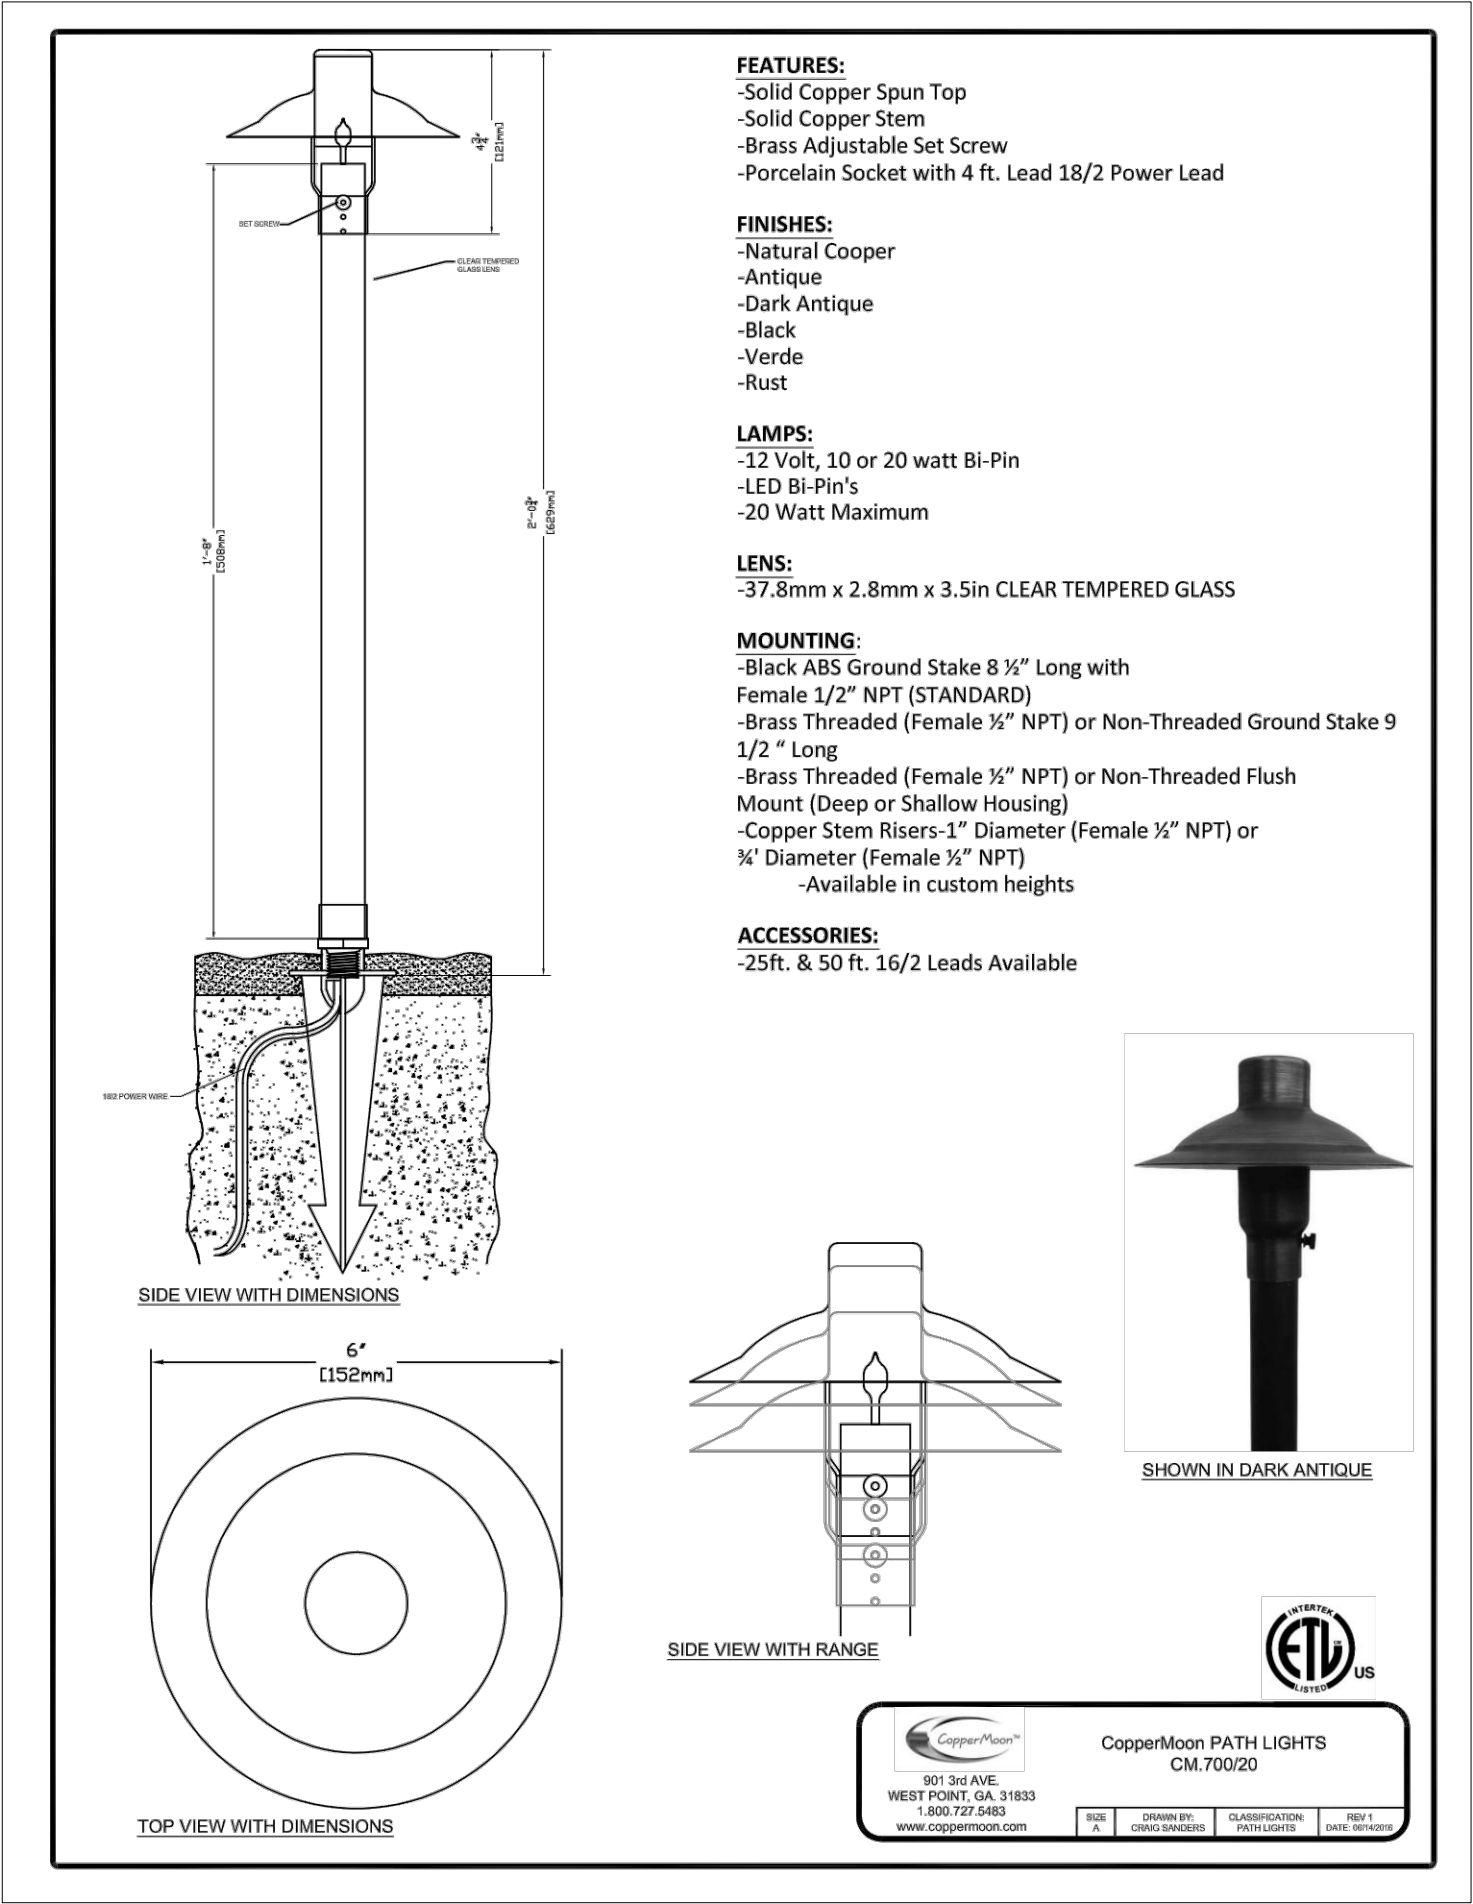

P - Path Light Fixture

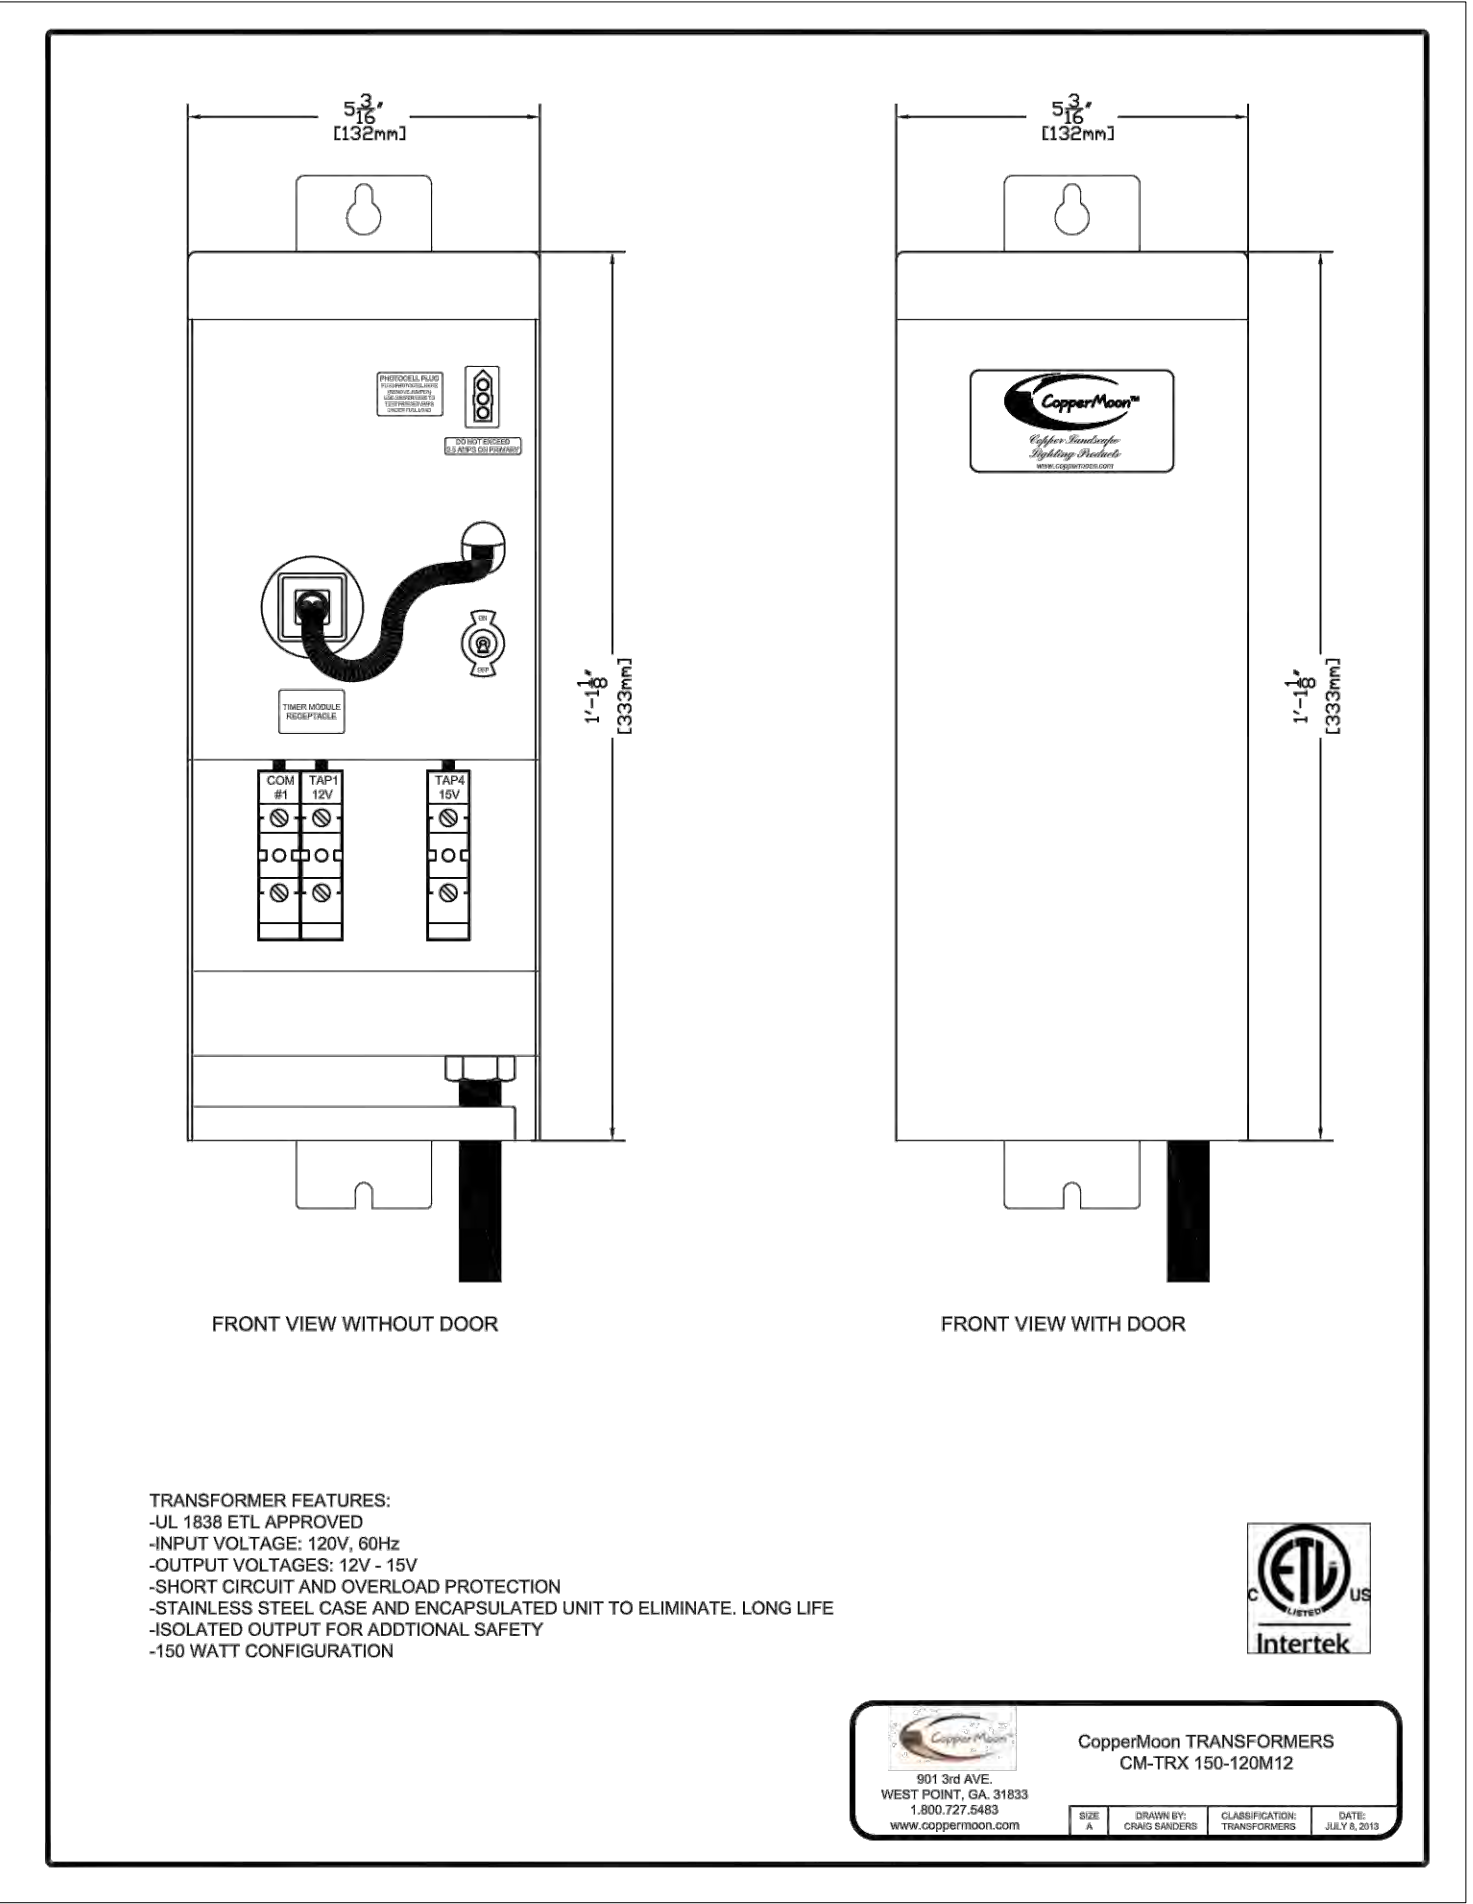

T - Transformer

Landscape Lighting Fixtures

Scale: No Scale