

About Us



Create Unforgettable First Impressions with

Portella Steel Doors & Windows has manufactured individually engineered, high-quality steel doors and windows since 1999. We are a family-owned, Texas-based business. We have earned a solid reputation for our quality of workmanship, attention-to-detail, and superior customer service with our clients, as well as our peers, in the building industry.




B K V
GROUP
Architecture
Interior Design
Landscape Architecture
Engineering
Boorman
Kroos
Vogel
Group
Inc.
1054 31st Street N.W.
Canal Square, DC 20007
Washington, Suite 410
Telephone: 202.595.3173
www.bkvgroup.com
EOE

CONSULTANTS

PROJECT TITLE

BOARMAN
RESIDENCE
VOLTA PLACE

KEY PLAN

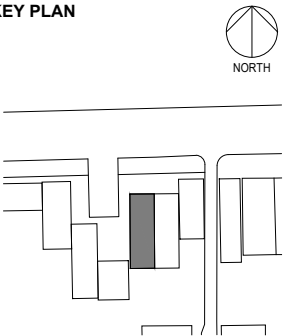

CERTIFICATION

P:\to be reviewed\jack\BOARMAN DC.jpg

Jack Boorman
Jack Boorman
ARC101622 02/06/2017
License Number
DATE
DRAWN BY
CHECKED BY
COMMISSION NUMBER
SHEET TITLE

SITE PLAN

SHEET NUMBER


S.01



A




B

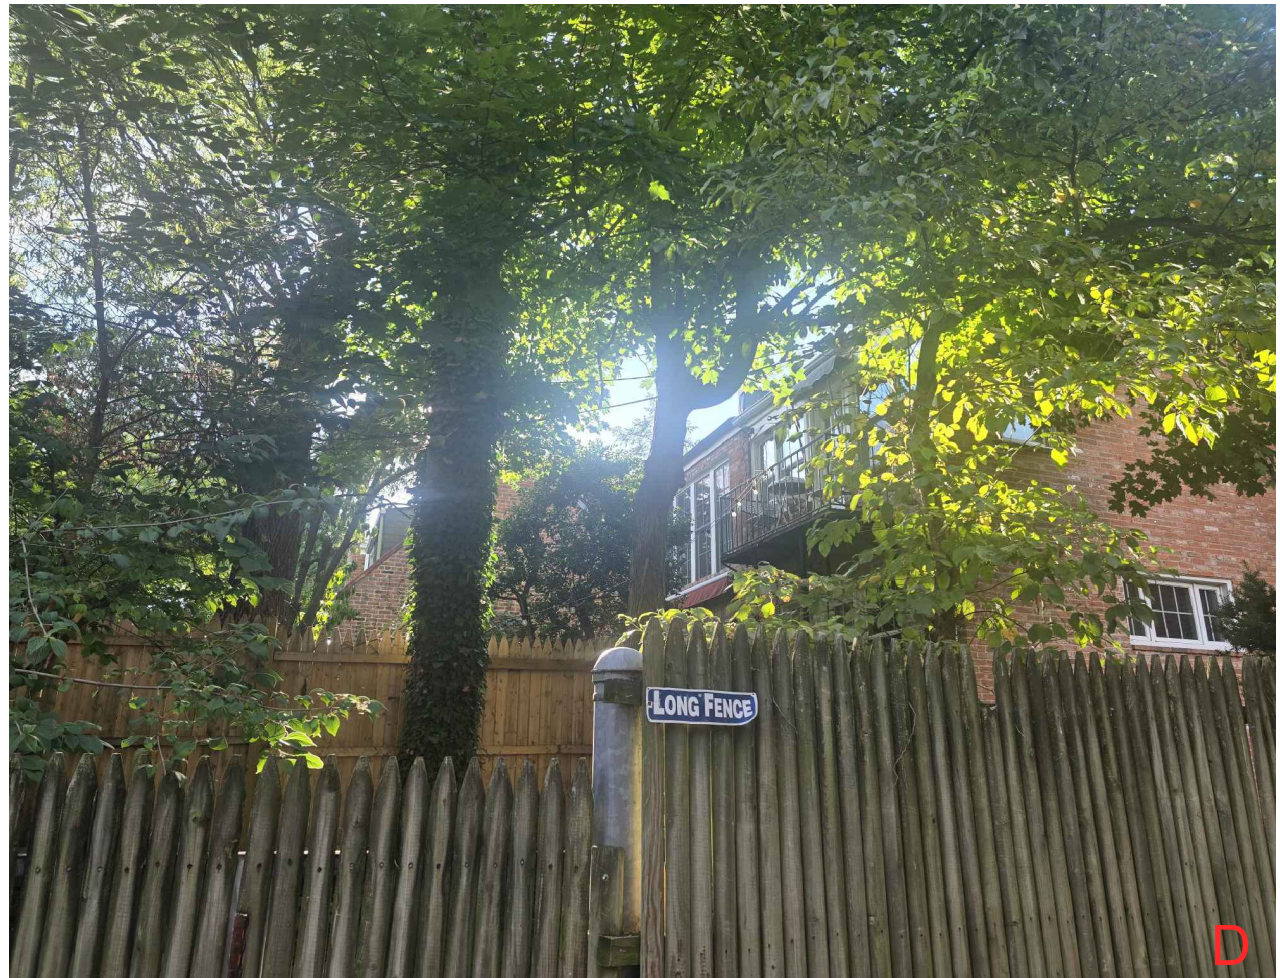

D



C

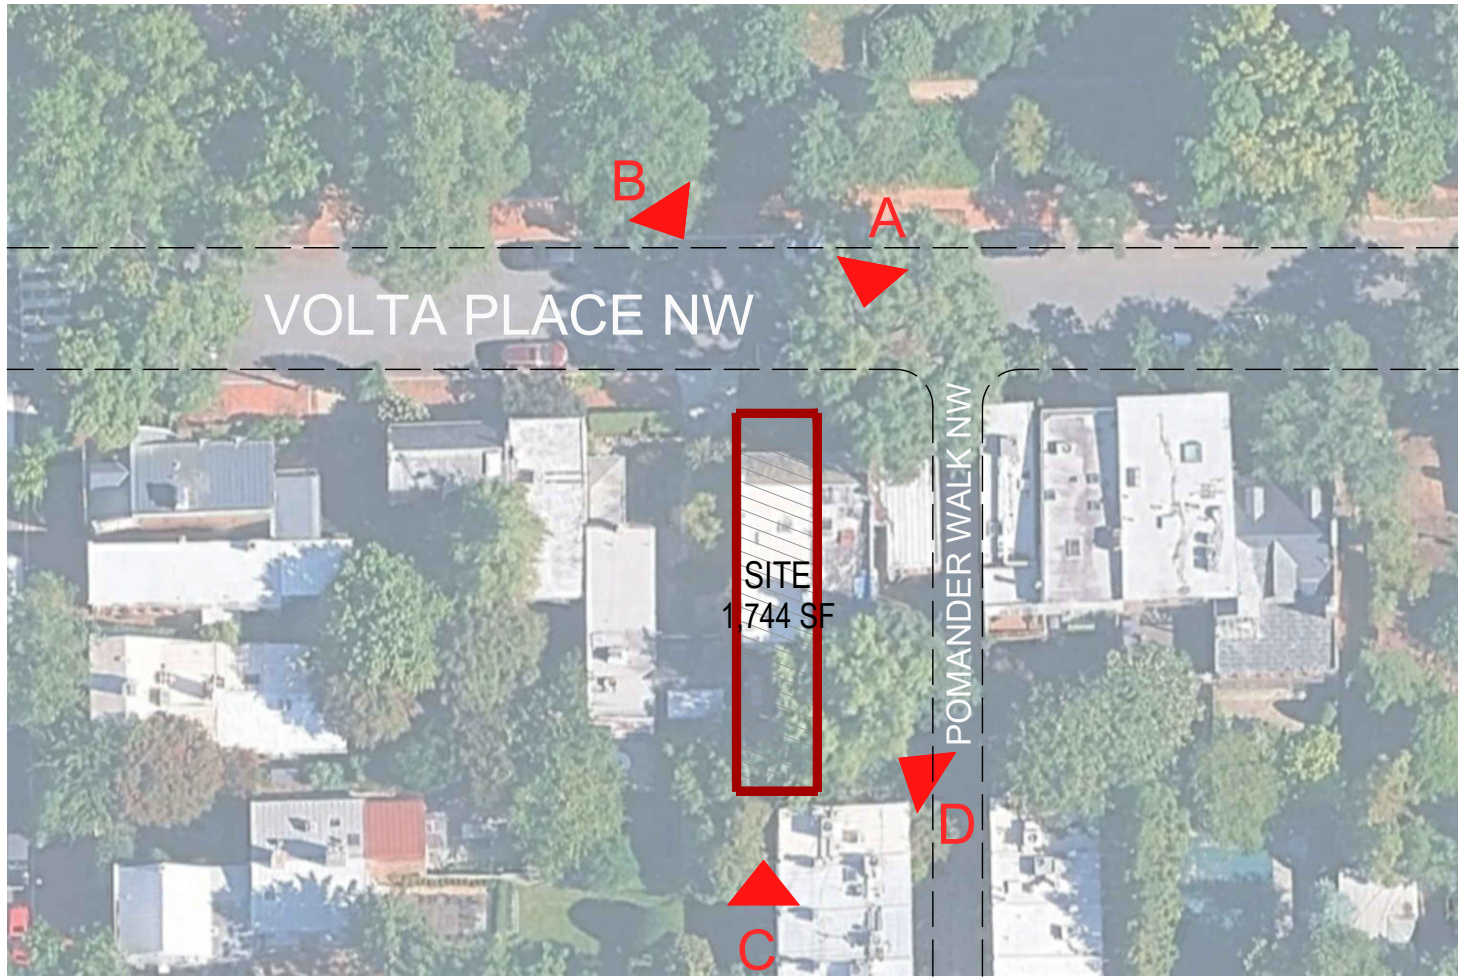

B K V
G R O U P
Architecture
Interior Design
Landscape Architecture
Engineering
Boorman
Kroos
Vogel
Group
Inc.


1054 31st Street N.W.
Canal Square, DC 20007
Washington, Suite 410
Telephone: 202.595.3173
www.bkvgroup.com
EOE

CONSULTANTS

PROJECT TITLE

BOARMAN
RESIDENCE
VOLTA PLACE

KEY PLAN

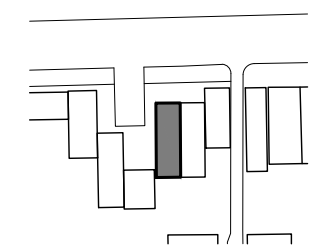

CERTIFICATION

P:\to be reviewed\boorman\BOARMAN DC.jpg


Jack Boorman
Jack Boorman
ARC101622 02/06/2017
License Number
DATE
DRAWN BY
CHECKED BY
COMMISSION NUMBER
SHEET TITLE

EXSITING VIEWS

SHEET NUMBER

S.02

© 2016 BKV Group, Inc. EOE

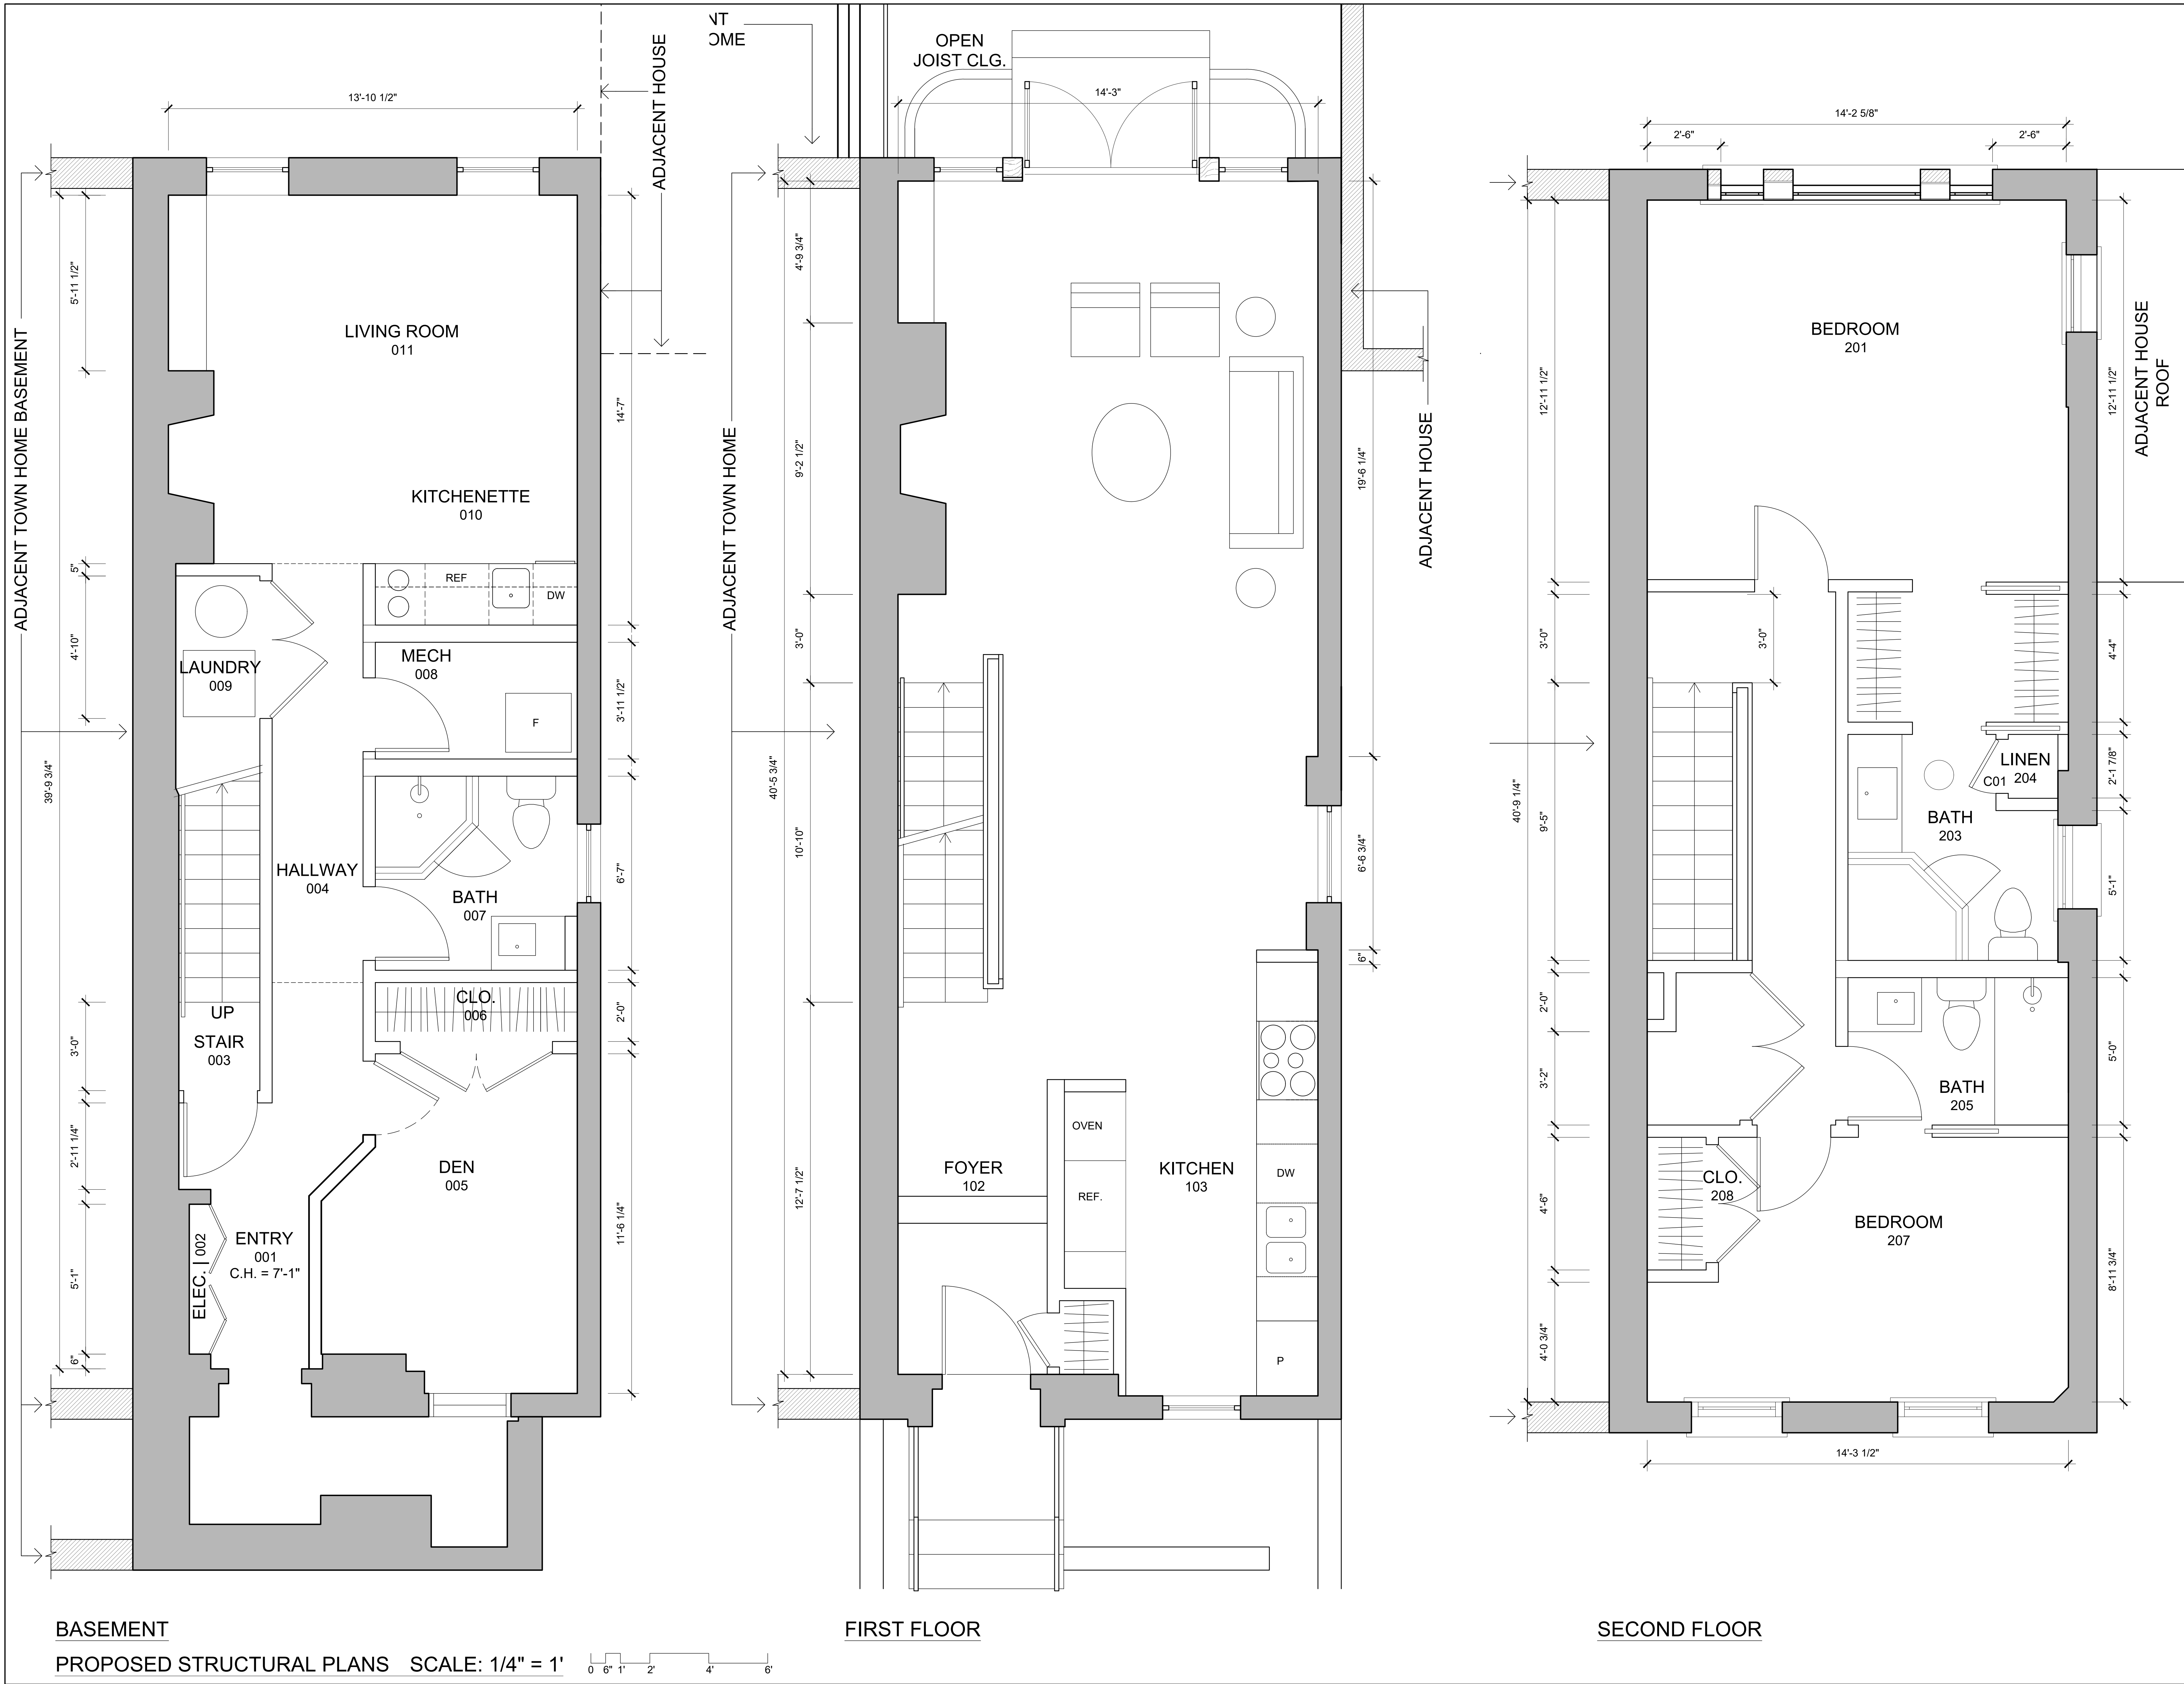

BKV

GROUP

Architecture

Interior Design

Landscape Architecture

Engineering

Boorman

Kroos

Vogel

Group

Inc.

1054 31st

Canal Square,

Washington,

Telephone:

Street N.W.

Suite 410

DC

20007

202.595.3173

www.bkvgroup.com

EOE

CONSULTANTS

PROJECT TITLE

BOARMAN

RESIDENCE

VOLTA PLACE

KEY PLAN

CERTIFICATION

Jack Boorman

ARC101632

02/06/2017

License Number

Date

DATE

12/21/2016

DRAWN BY

CHECKED BY

COMMISSION NUMBER

1903.01

SHEET TITLE

EXISTING

FLOOR PLANS

SHEET NUMBER

A.01


© 2016 BKV Group, Inc. EOE

CONSULTANTS

PROJECT TITLE

BOARMAN
RESIDENCE
VOLTA PLACE

KEY PLAN

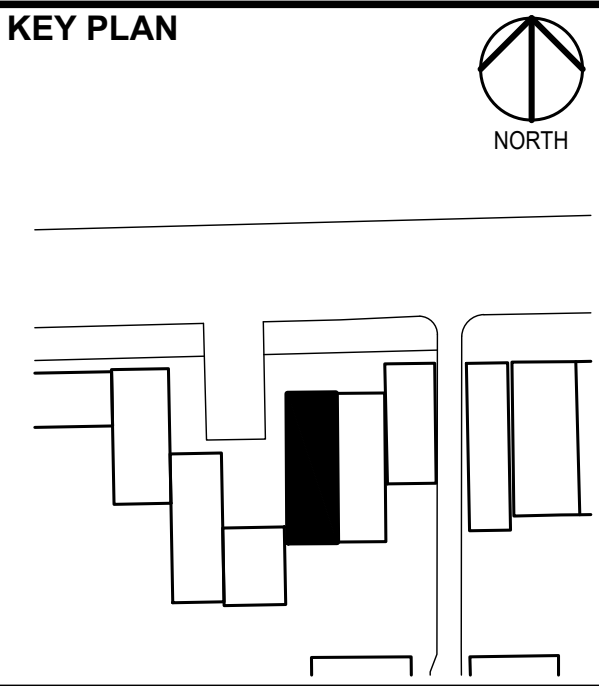

CERTIFICATION

P:\to be reviewed\sects\BOARMAN_DC.jpg


	
Jack Boorman	
ARC101622	02/06/2017
License Number	Date
DATE	12/21/2016
DRAWN BY	
CHECKED BY	Checker
COMMISSION NUMBER	1903.01


SHEET TITLE

YARD DEMOLITION

SHEET NUMBER

A.02

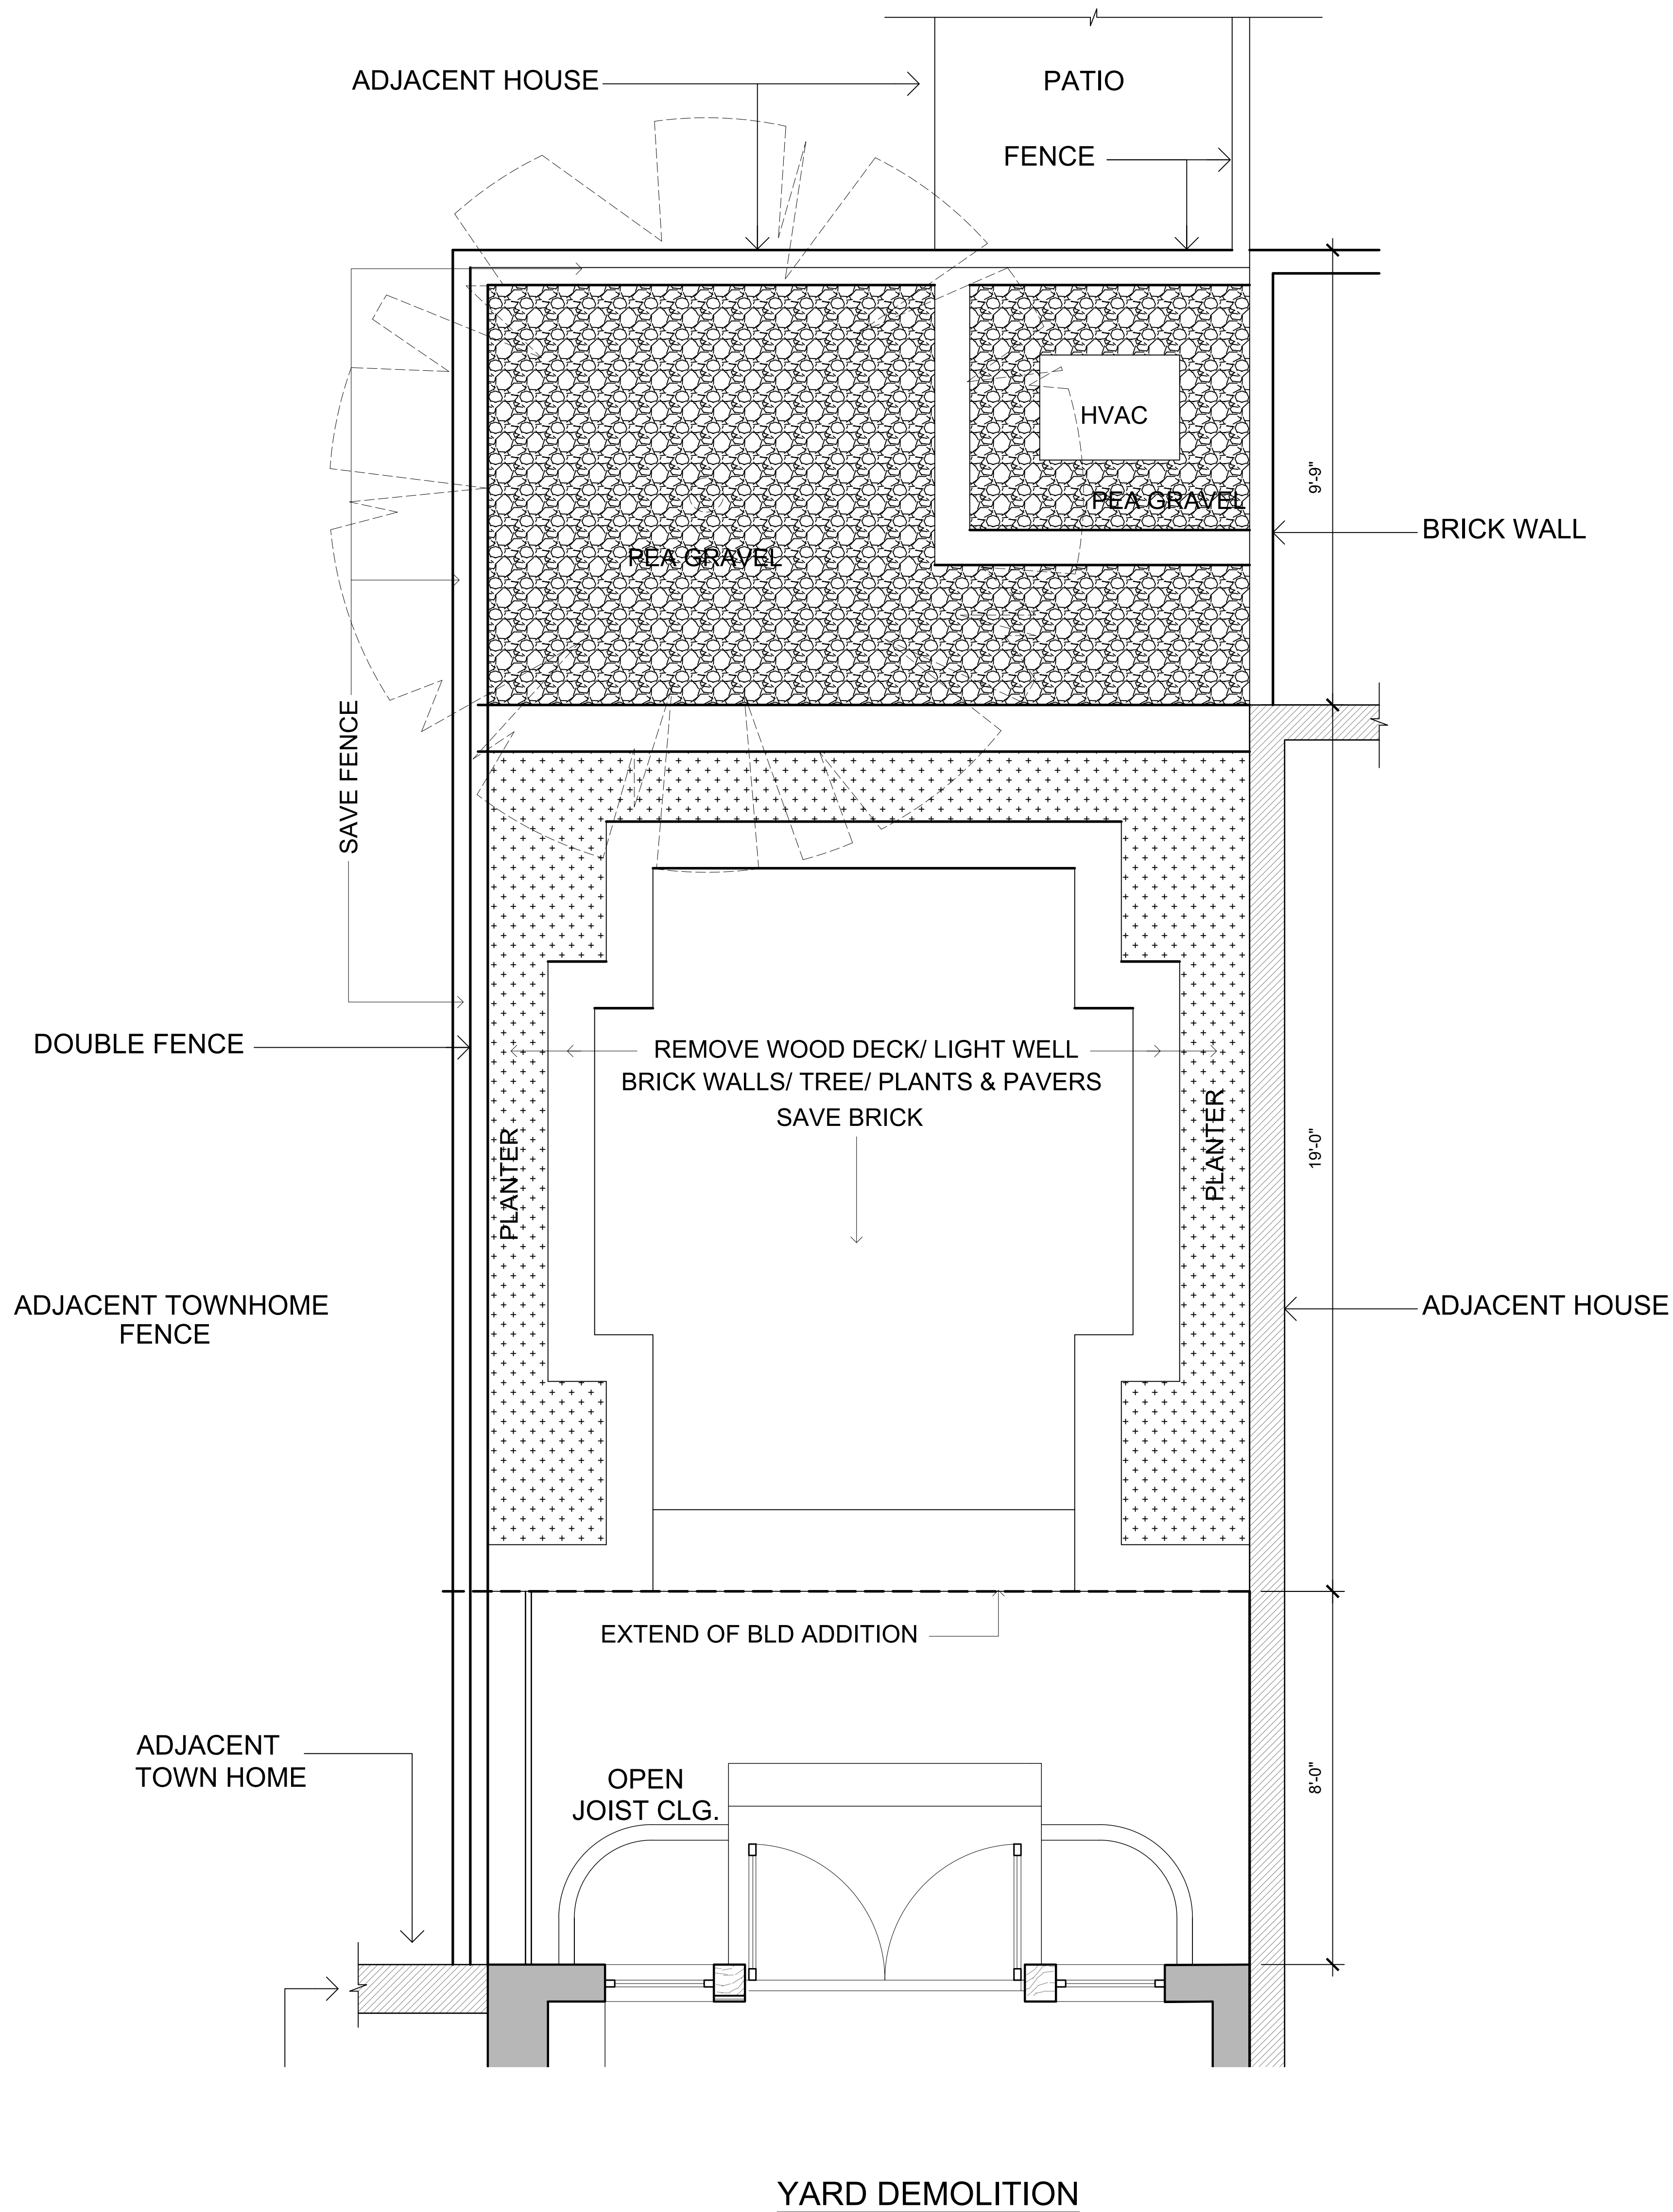

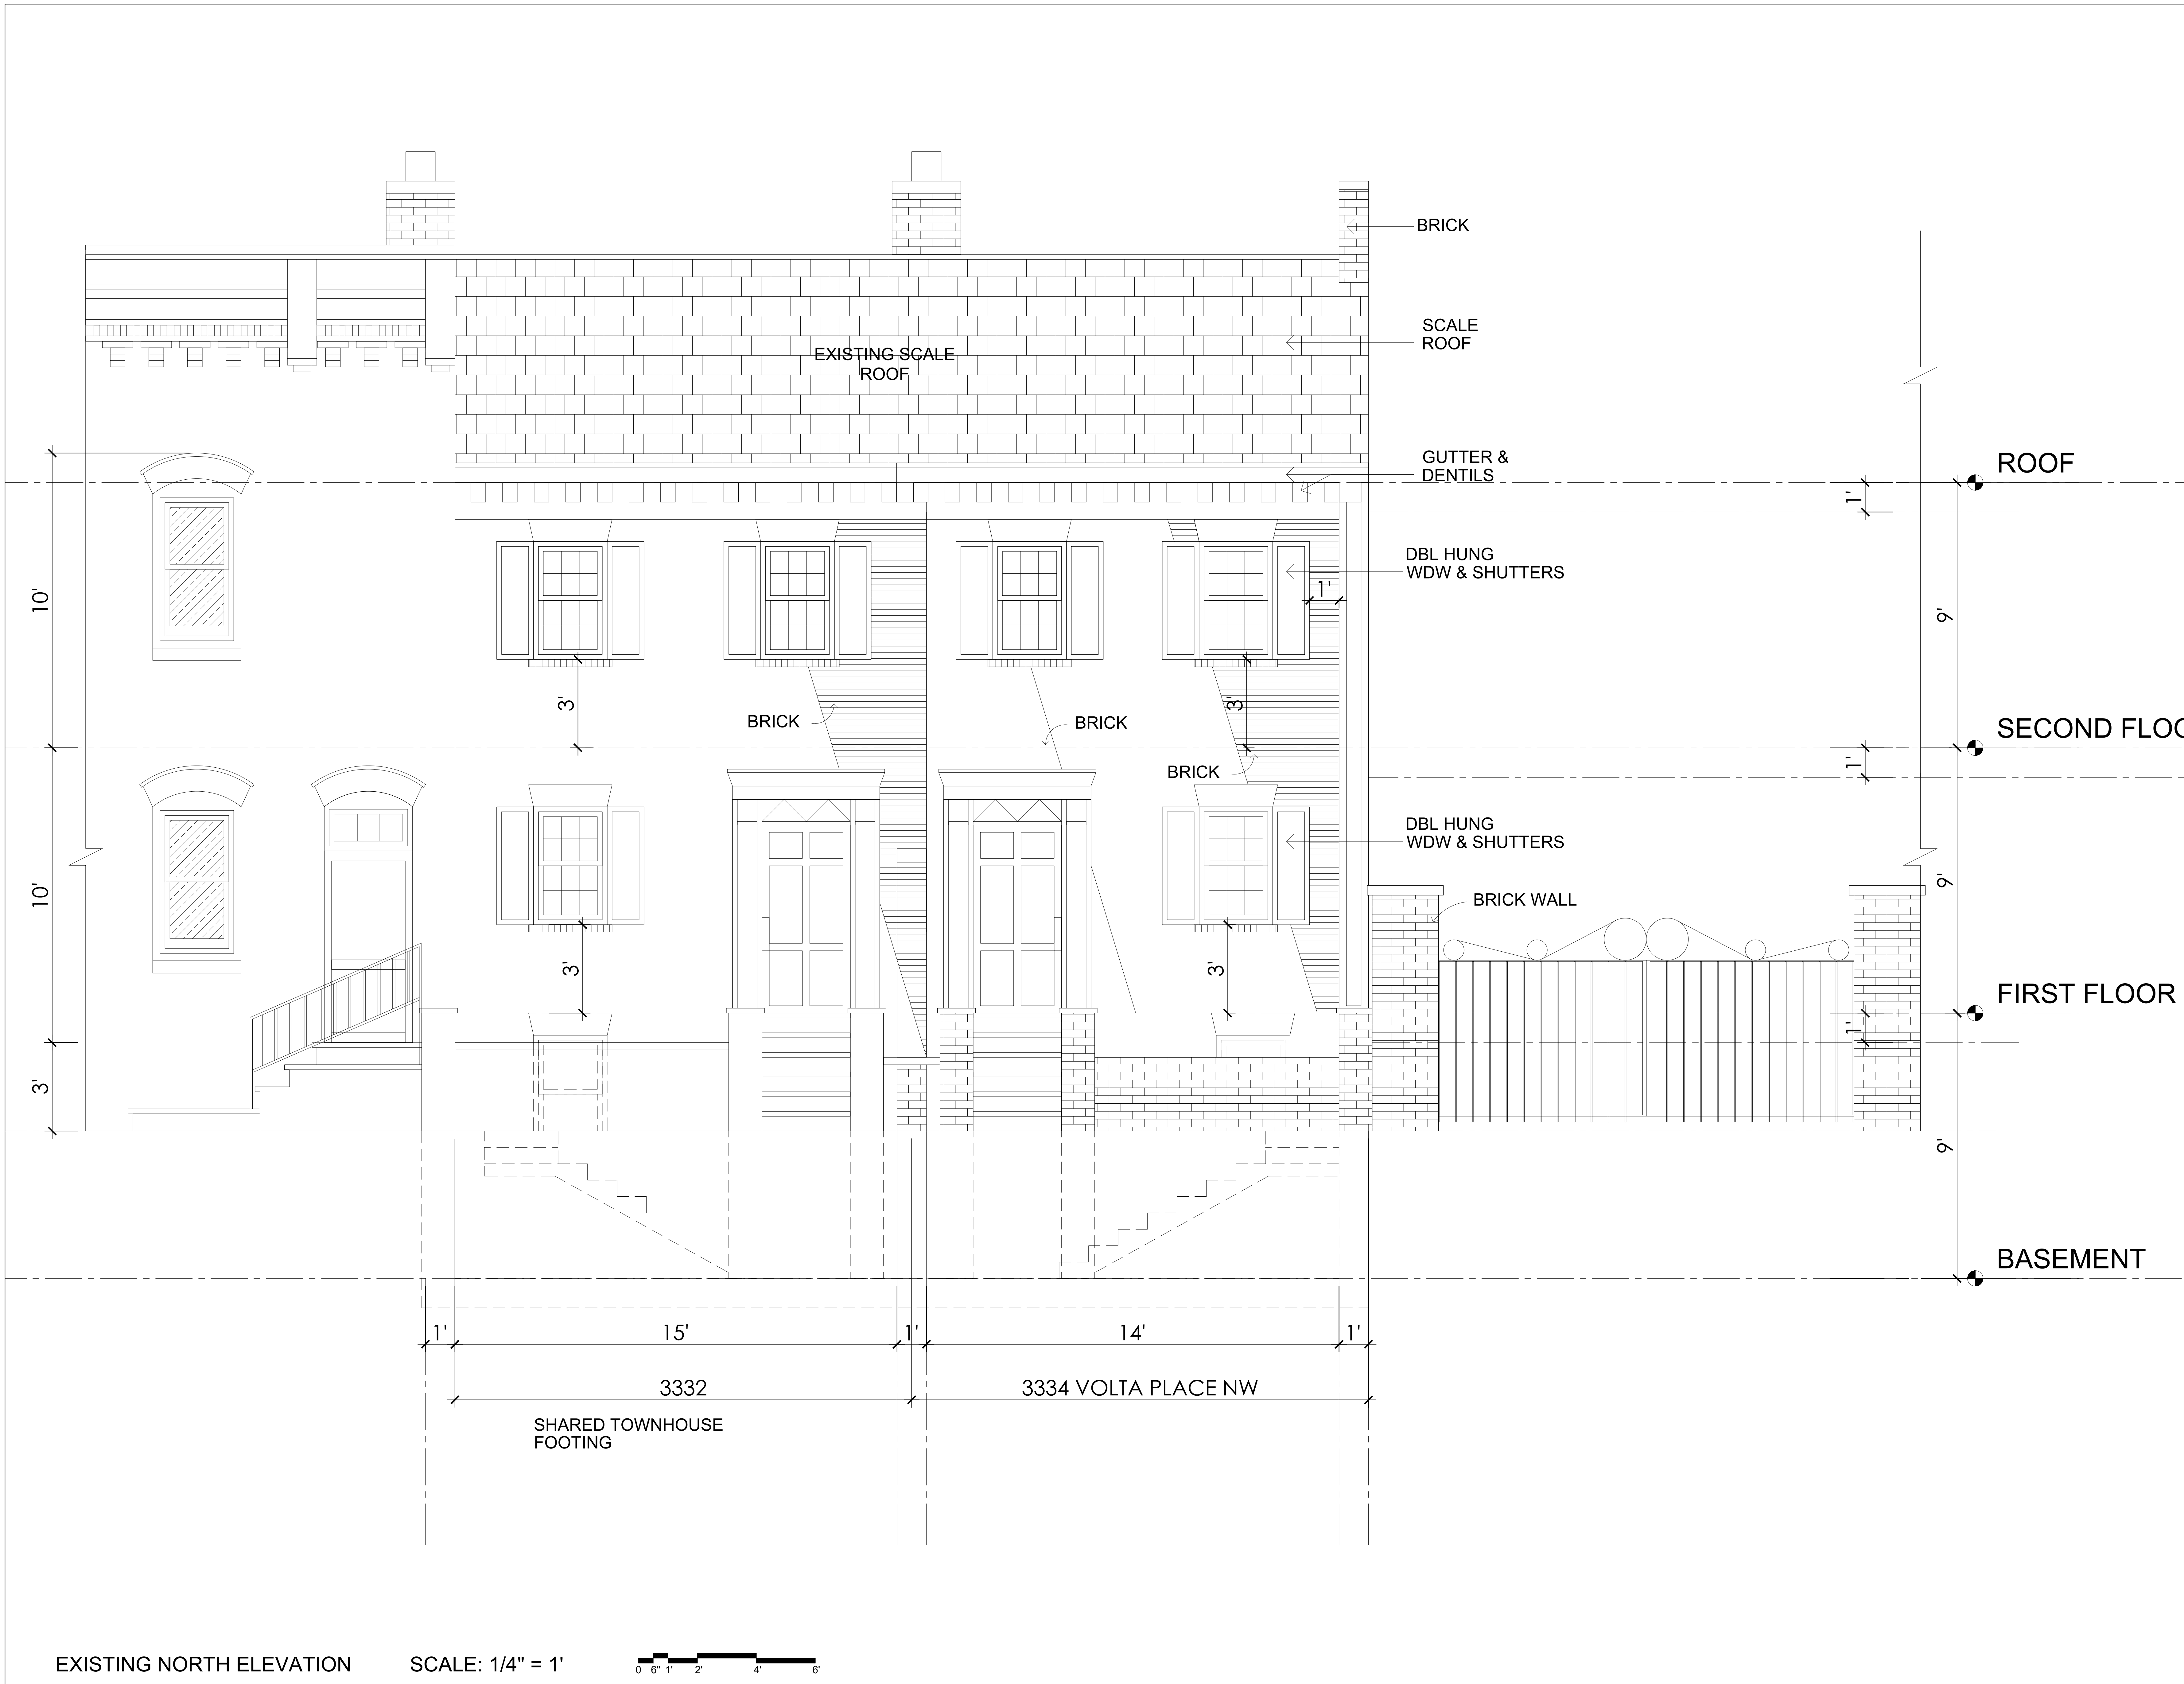

BKV

GROUP

Architecture

Interior Design

Landscape Architecture

Engineering

Boarman

Kroos

Vogel

Group

Inc.

1054 31st

Canal Square,

Washington, DC

Telephone:

www.bkvgroup.com

EOE

Street N.W

Suite 410

20007

202.595.3173

EOE

CONSULTANTS

PROJECT TITLE

BOARMAN

RESIDENCE

VOLTA PLACE

KEY PLAN

NORTH

CERTIFICATION

P:\to be reviewed\seals\BOARMAN_DC.jpg

Jack Boarman

ARC101622

02/06/2017

License Number

Date

DATE

DWG

01/17/2017

CHECKED BY

Checker

COMMISSION NUMBER

1903.01

SHEET TITLE

EXISTING

NORTH

ELEVATION

SHEET NUMBER

A.03


© 2016 BKV Group, Inc. EOE

CONSULTANTS

PROJECT TITLE


BOARMAN
RESIDENCE
VOLTA PLACE

KEY PLAN

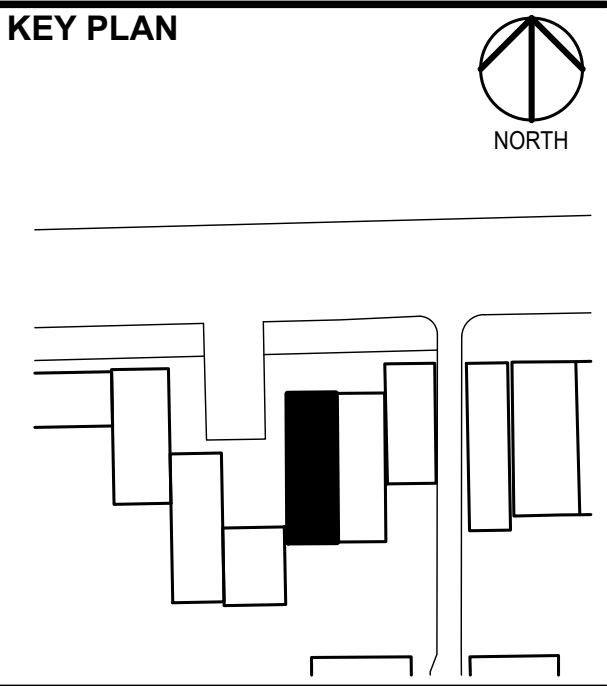

CERTIFICATION

P:\to be reviewed\seals\BOARMAN_DC.jpg

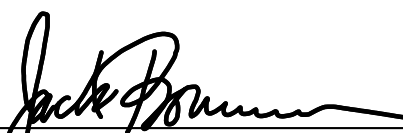
	
Jack Boorman	
ARC101622	02/06/2017
License Number	Date
DATE	01/17/2017
DRAWN BY	DVG
CHECKED BY	Checker
COMMISSION NUMBER	1903.01

SHEET TITLE


ELEVATIONS
FOR DEMO

SHEET NUMBER

A04

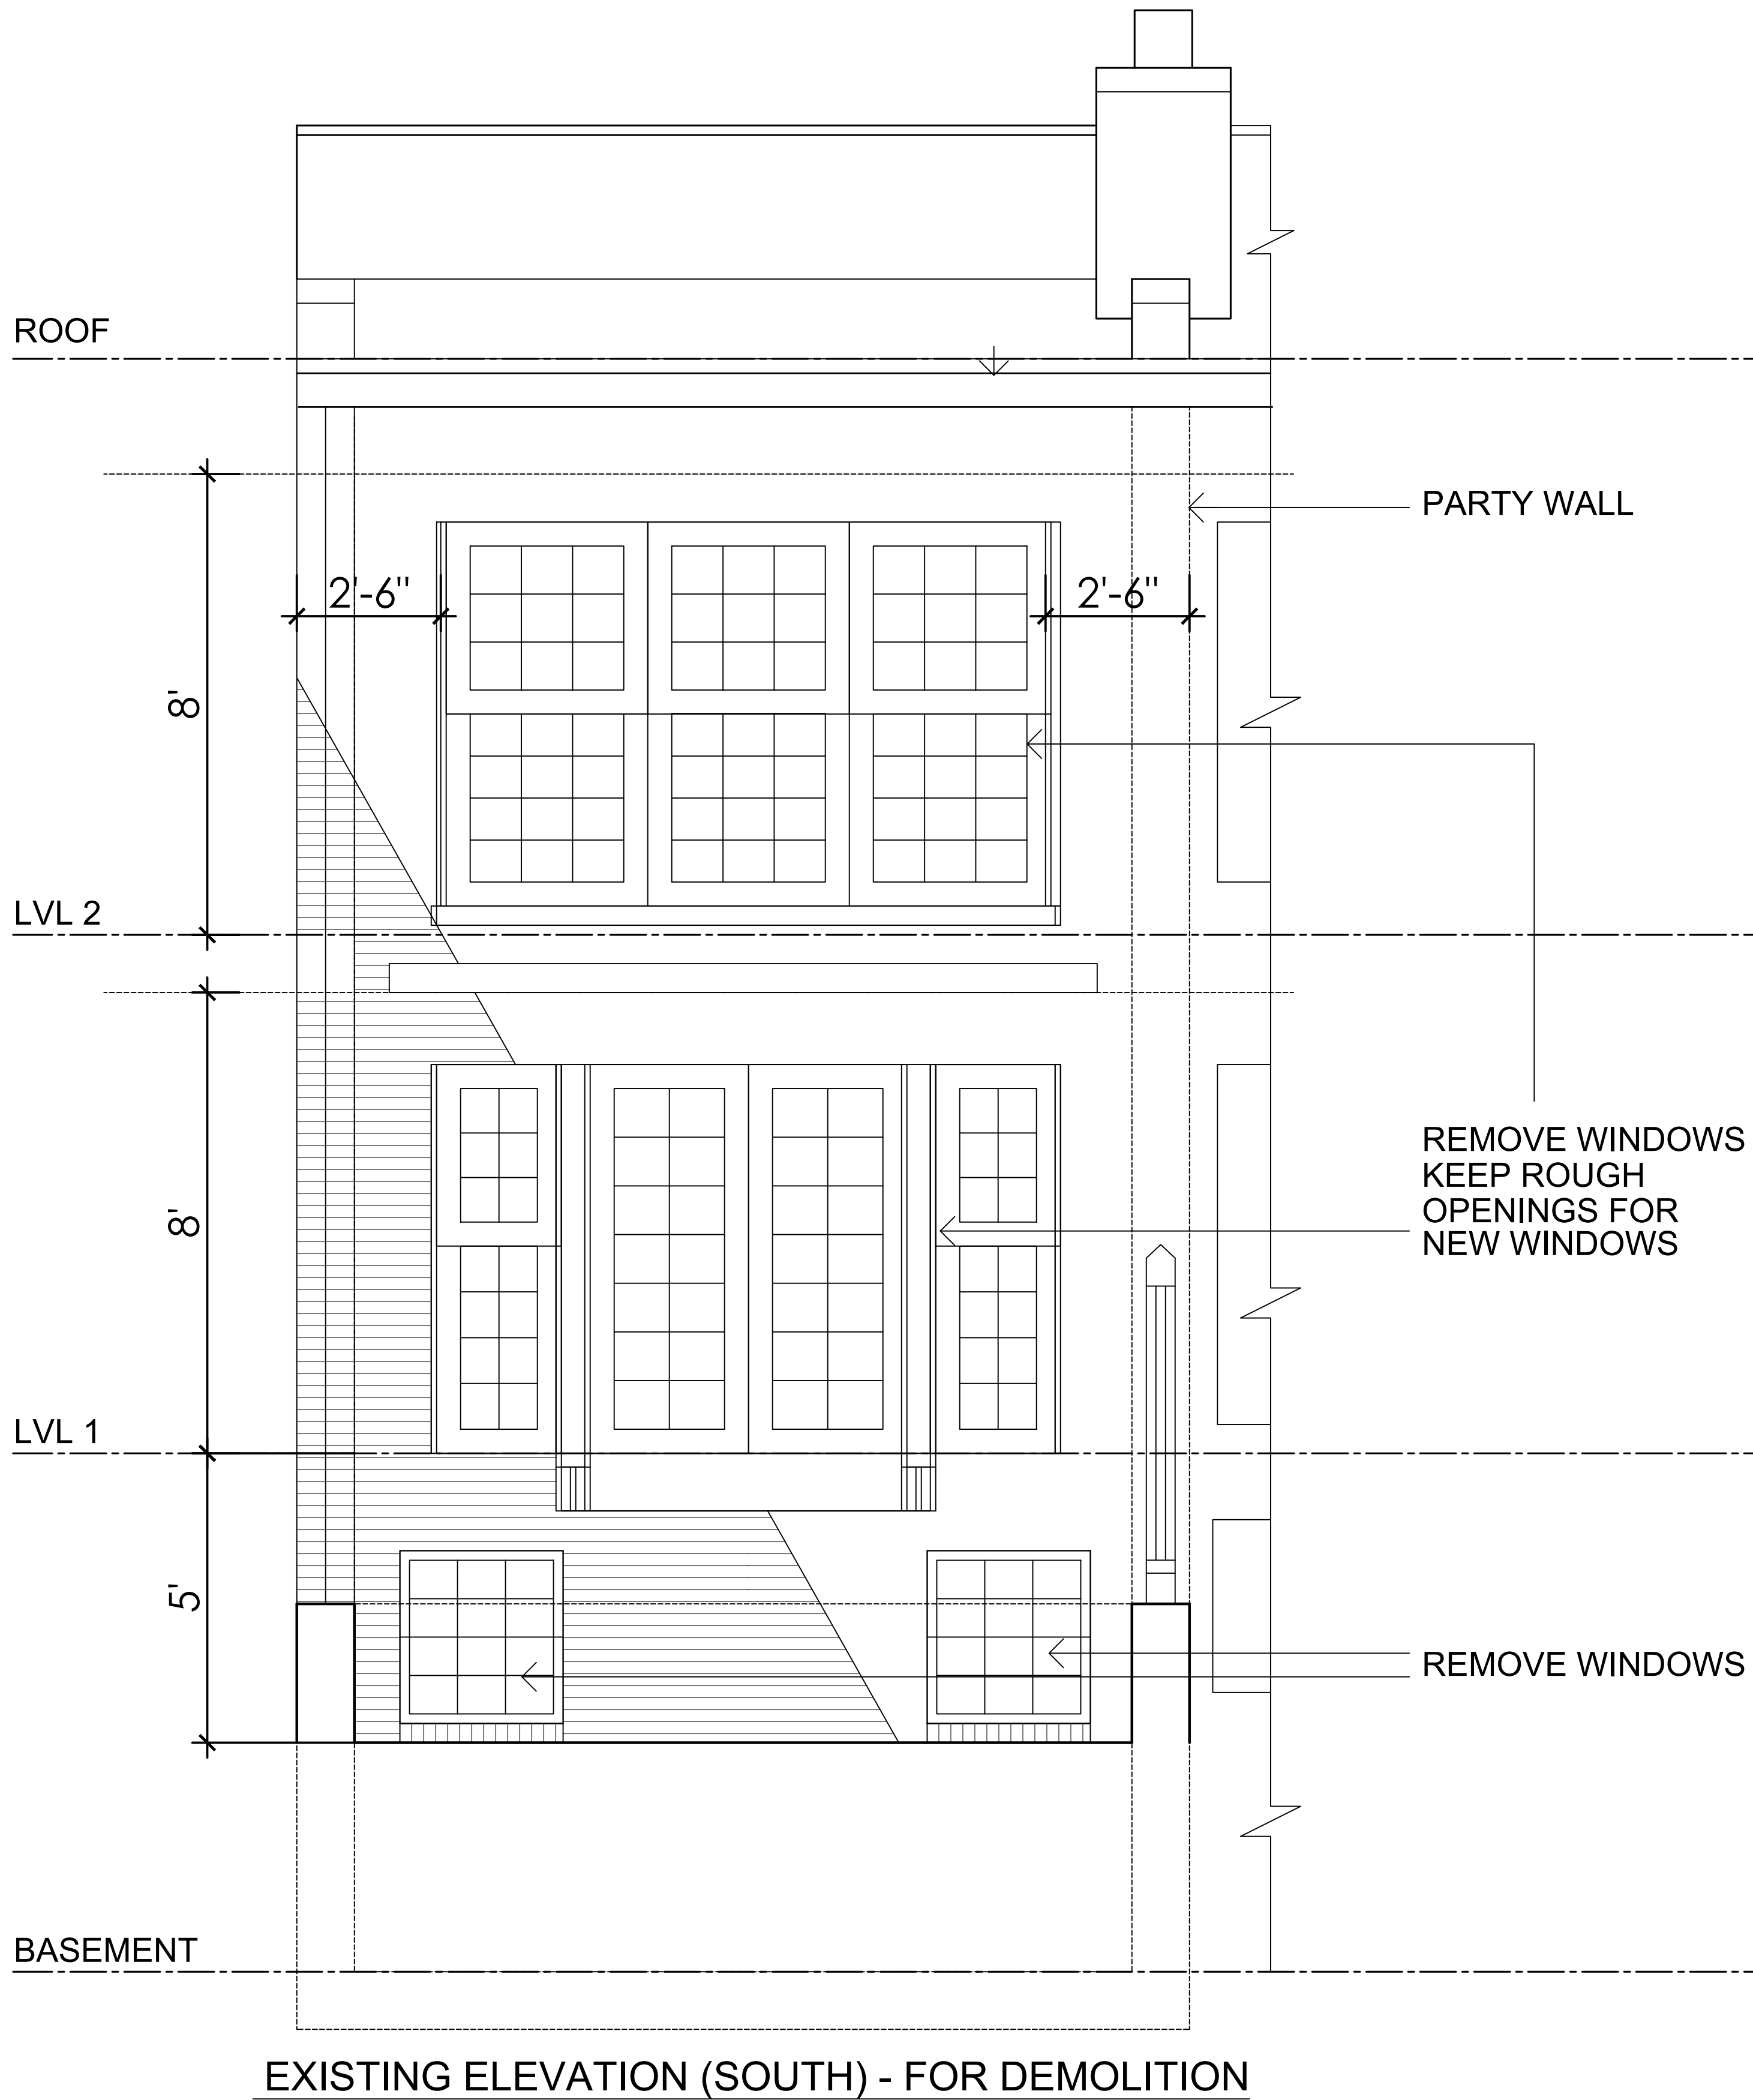

NOTE:
- DEMO ALL EXTERIOR, SAVE BRICK FOR REUSE
- SALVAGE WINDOWS & DOORS

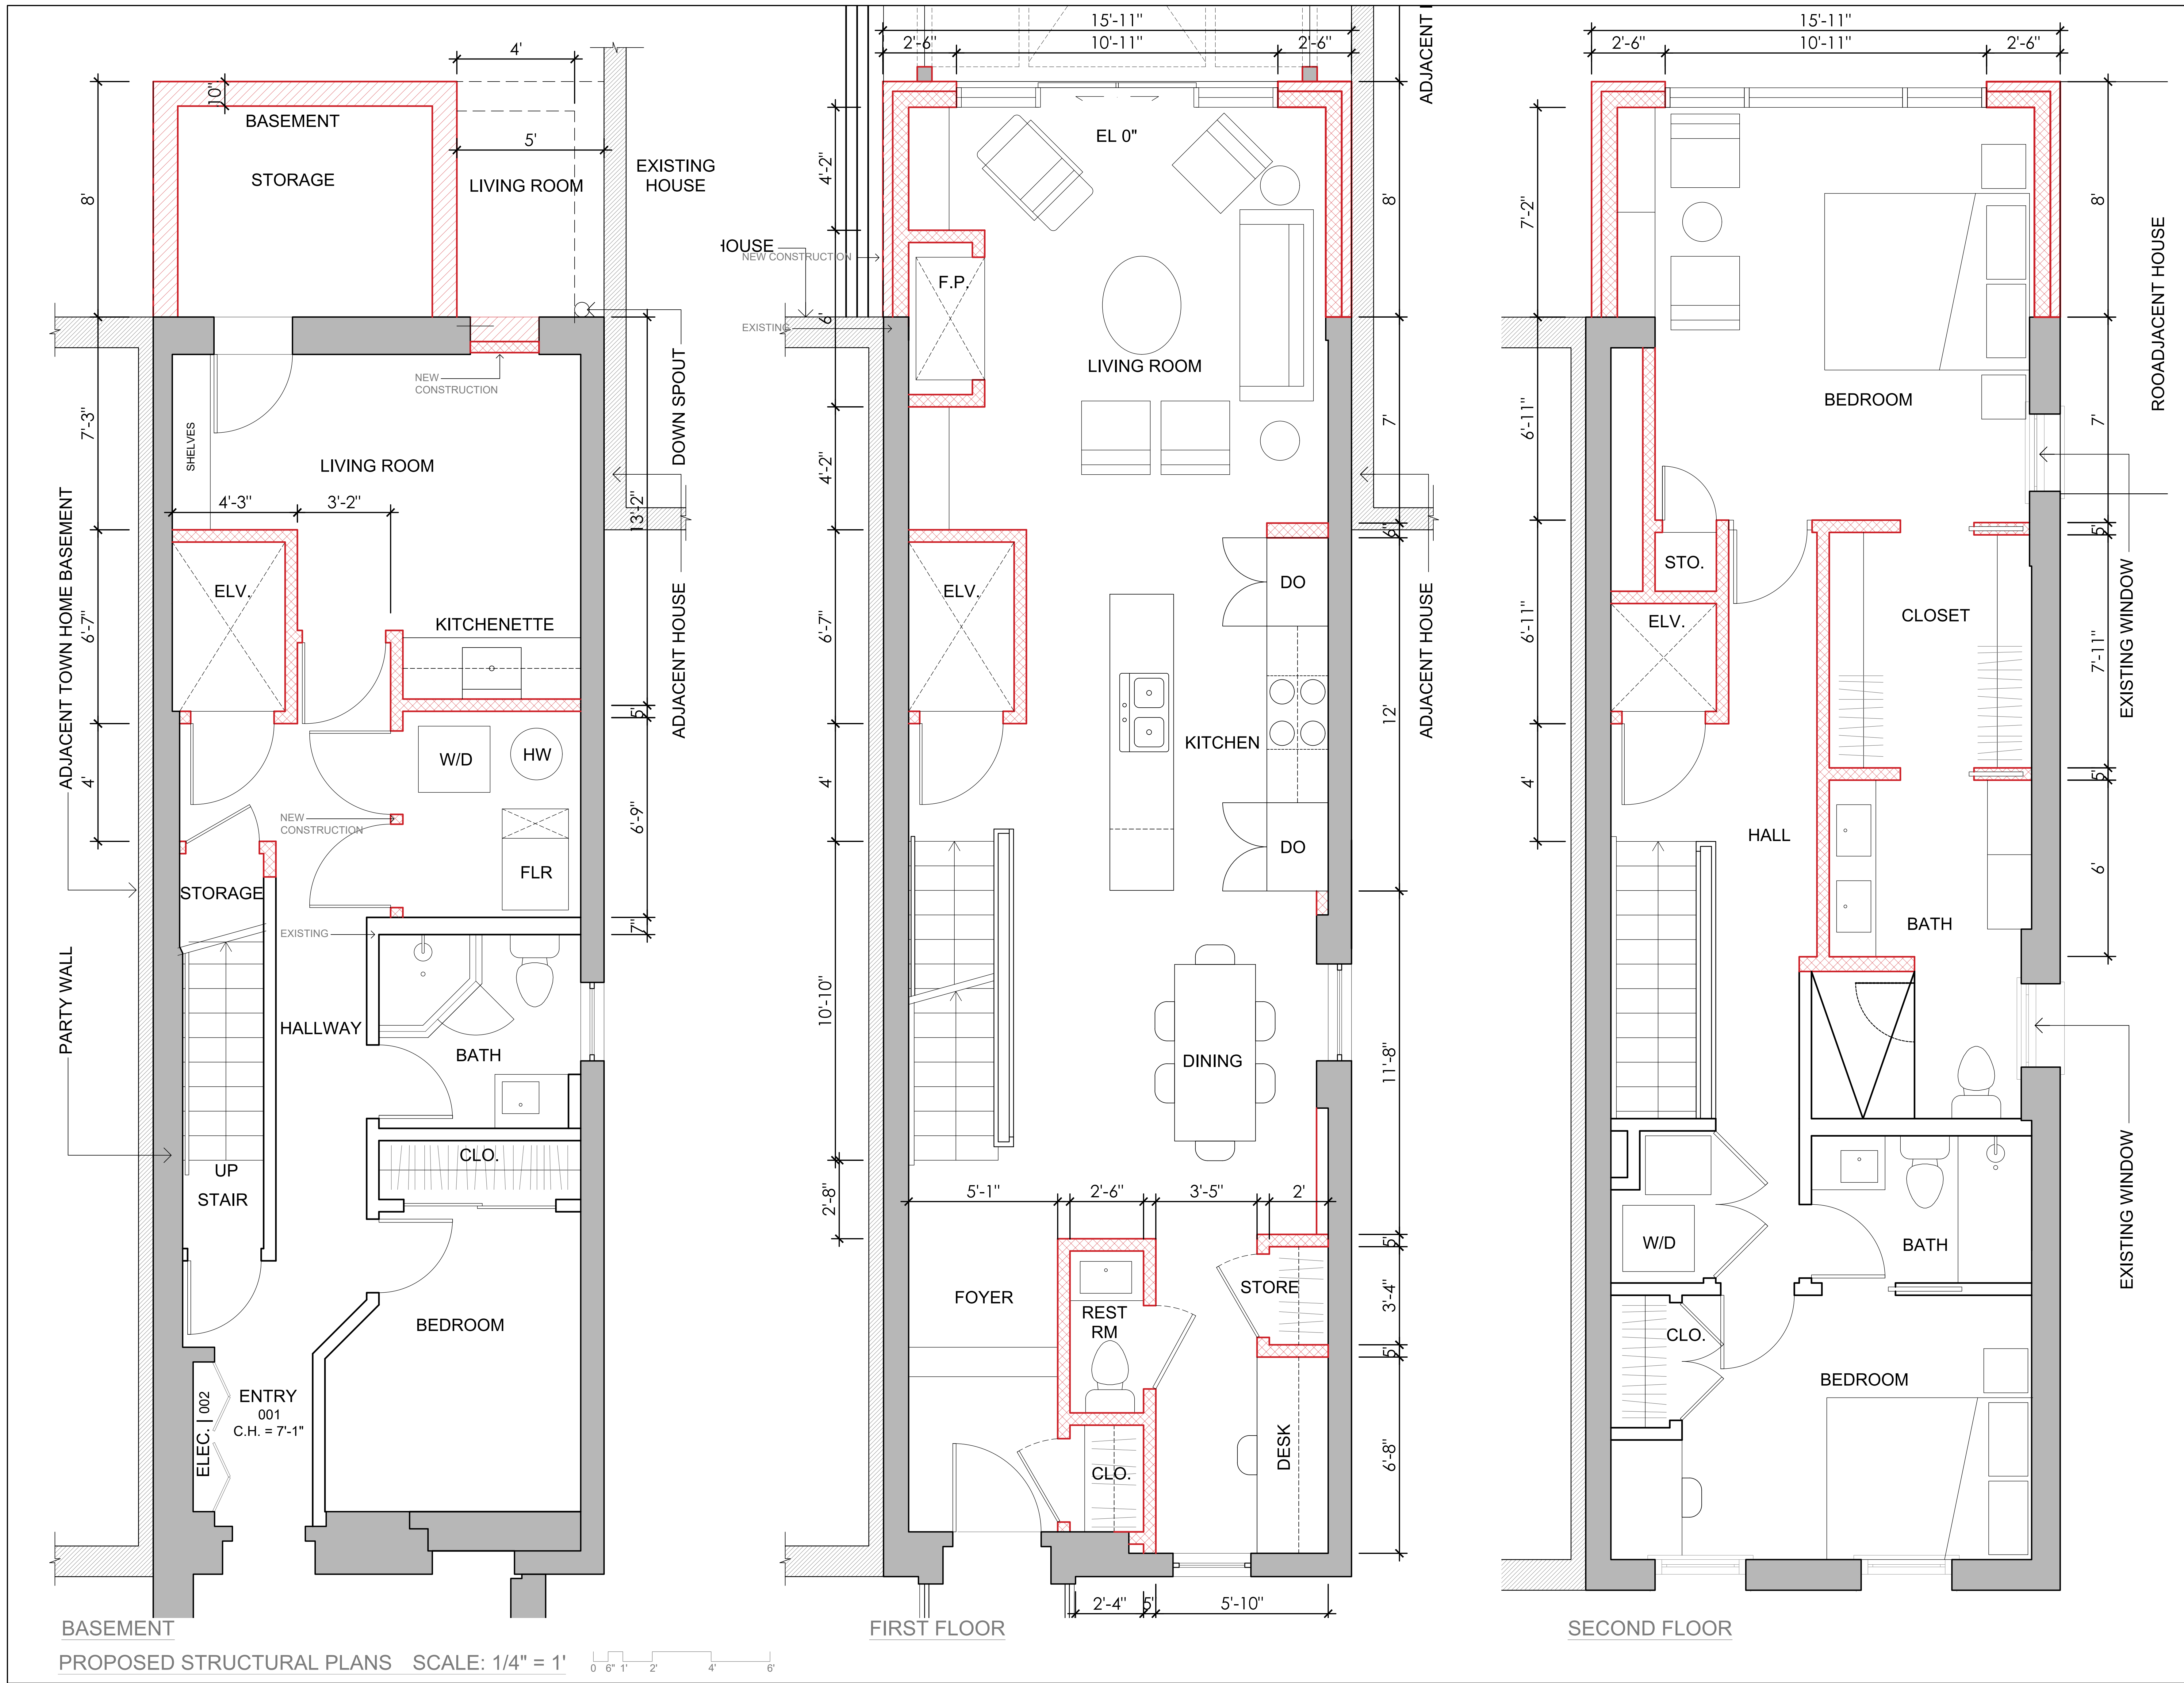

BKV

GROUP

Architecture
Interior Design
Landscape Architecture
Engineering

Boarman
Kroos
Vogel
Group
Inc.

1054 31st
Canal Square,
Washington, DC
Telephone: 202.595.3173
www.bkvgroup.com
EOE

Street N.W.
Suite 410
20007

CONSULTANTS

PROJECT TITLE

BOARMAN
RESIDENCE
VOLTA PLACE

KEY PLAN

CERTIFICATION

Jack Boarman

ARC101022

License Number

02/06/2017

Date

DATE

12/21/2016

DRAWN BY

CHECKED BY

COMMISSION NUMBER

1903.01

SHEET TITLE

NEW
CONSTRUCTION
FLOOR PLANS

SHEET NUMBER

A.05


© 2016 BKV Group, Inc. EOE

CONSULTANTS

PROJECT TITLE

BOARMAN
RESIDENCE
VOLTA PLACE

KEY PLAN

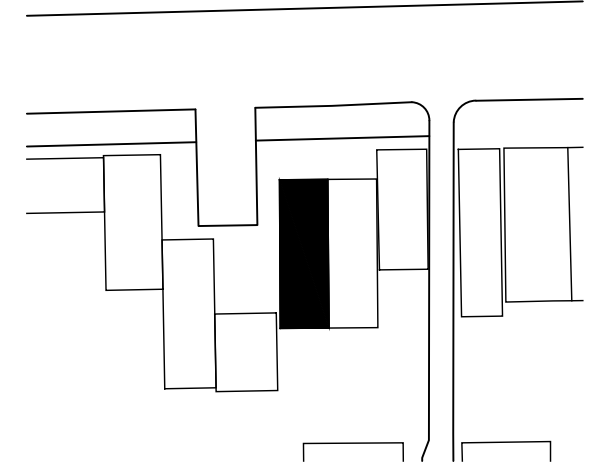

CERTIFICATION

P:\to be reviewed\scott\BOARMAN DC.jpg

Jack Boarman	
ARC101622	02/06/2017
License Number	Date
DATE	12/21/2016
DRAWN BY	
CHECKED BY	Checker
COMMISSION NUMBER	1903.01
SHEET TITLE	

YARD PLAN
NEW
CONSTRUCTION

SHEET NUMBER

A.06

