
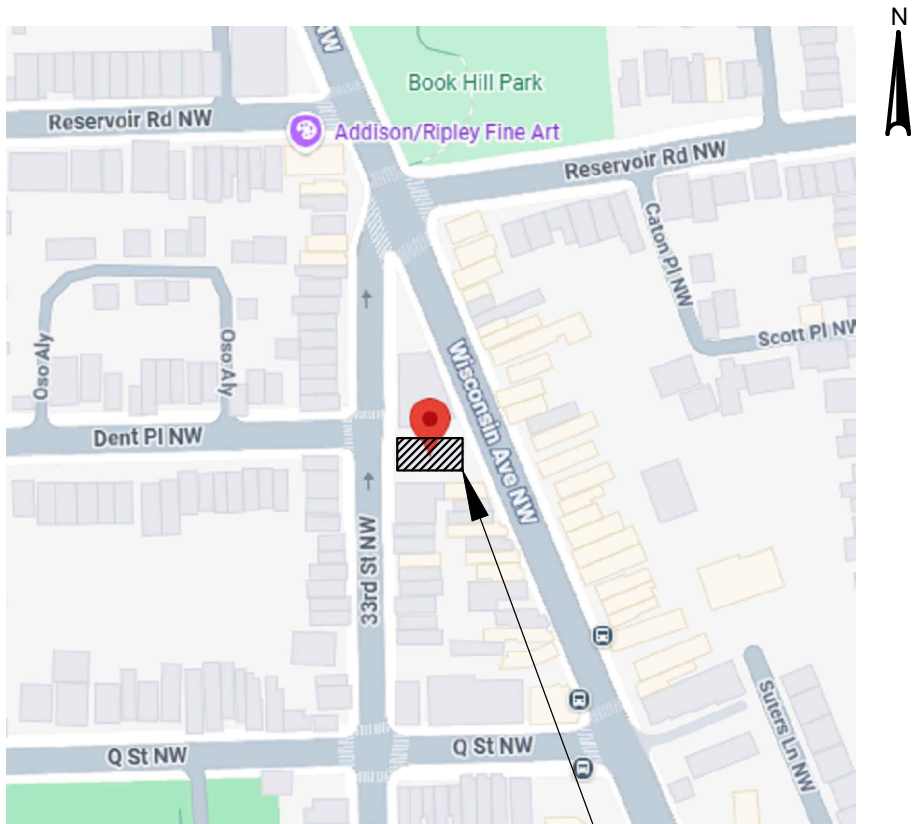
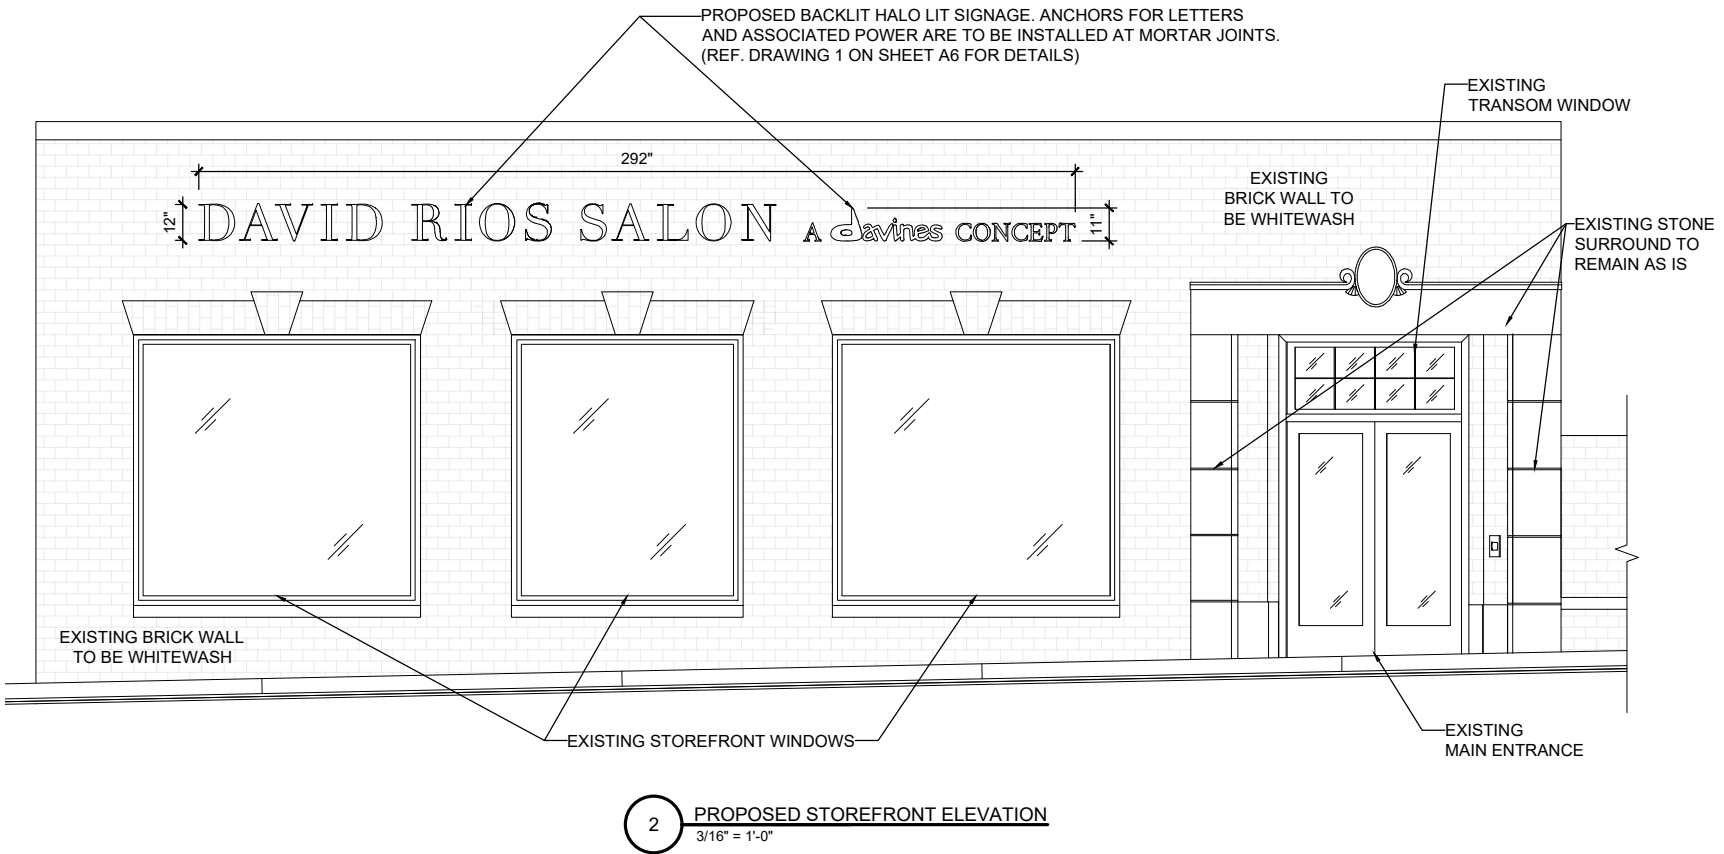


PROJECT INFORMATION		LOCATION MAP	
PROJECT NAME: DAVID RIOS HAIR SALON AND ACADEMY PROJECT ADDRESS: 1634 WISCONSIN AVE NW, WASHINGTON, DC 20007			
PROJECT SCOPE OF WORK EXTERIOR MODIFICATIONS TO THE EXISTING BUILDING, INCLUDING PAINTING OF THE EXISTING EXTERIOR BRICK, REPLACEMENT OF THE EXISTING FRONT BUILDING SIGNAGE, INSTALLATION OF NEW SIGNAGE AT THE REAR OF THE BUILDING, AND INSTALLATION OF NEW EXTERIOR LIGHTING. ALL OTHER EXISTING EXTERIOR BUILDING ELEMENTS AND CONDITIONS ARE TO REMAIN UNCHANGED.			
DRAWING INDEX A1 COVER PAGE, GENERAL NOTES, LOCATION MAP A2 EXISTING STOREFRONT ELEVATION, PROPOSED STOREFRONT ELEVATION, EXISTING STOREFRONT IMAGES A3 EXISTING REAR ELEVATION, PROPOSED REAR ELEVATION, EXISTING REAR IMAGES A4 EXISTING SIDE ELEVATION, PROPOSED SIDE ELEVATION, EXISTING SIDE IMAGES A5 PROPOSED EXTERIOR RENDERED IMAGES AND LIGHTING SPECIFICATIONS A6 PROPOSED SIGNAGE AND DOOR DETAILS			

EXISTING EXTERIOR STOREFRONT IMAGES

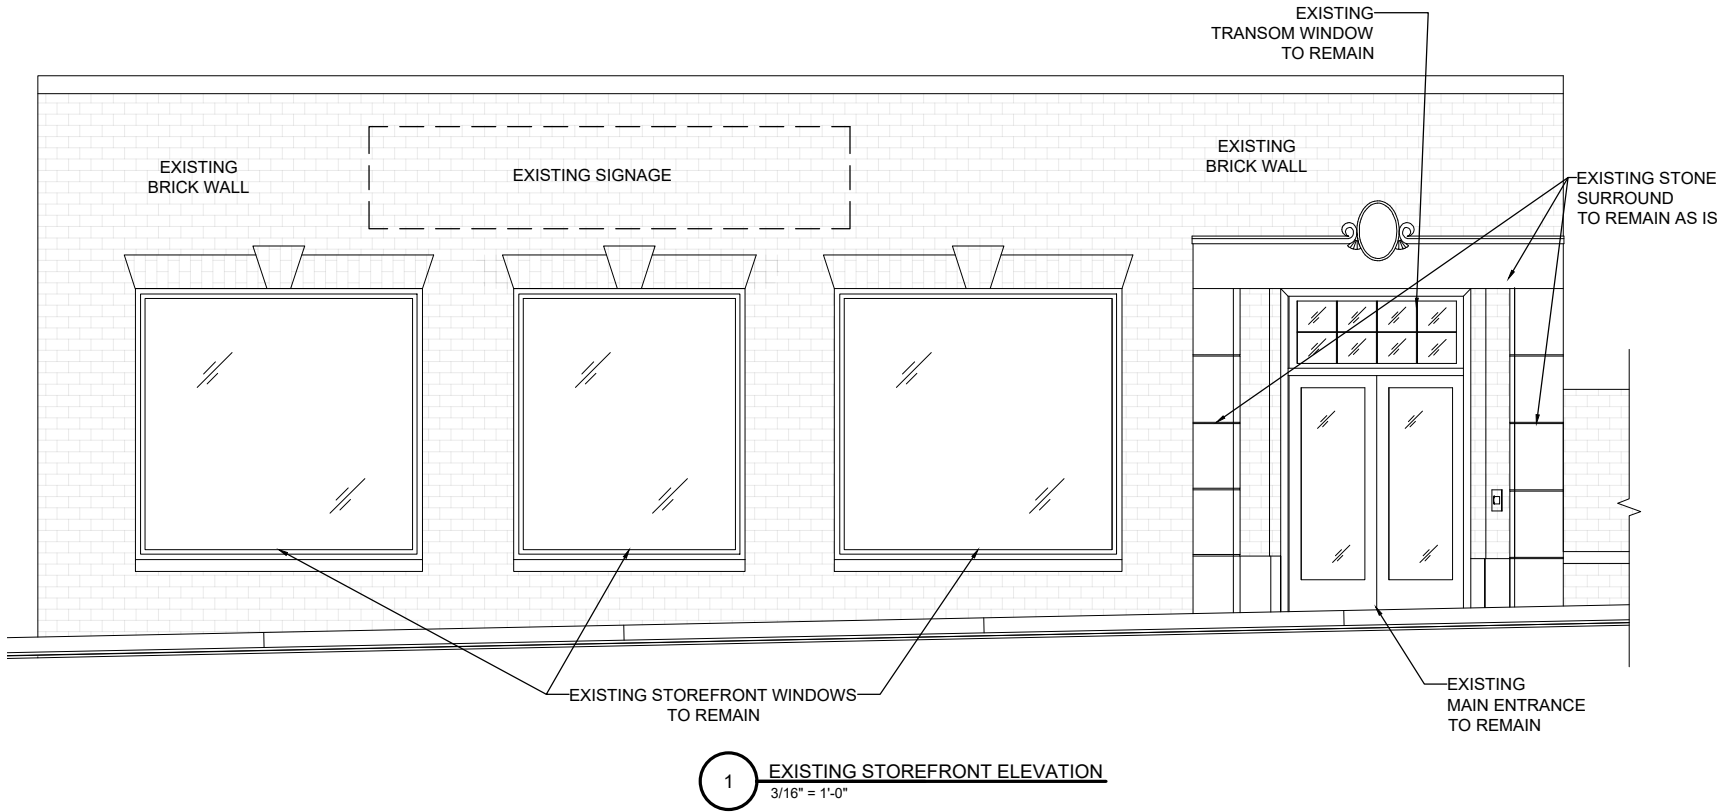

CLOVER4 DESIGNS
11486 FREDERICK ROAD
ELLICOTT CITY MD 21042
301.633.2065

DAVID RIOS HAIR SALON AND ACADEMY
1634 WISCONSIN AVE. NW.,
WASHINGTON, DC 20007



EXISTING STOREFRONT ELEVATION,
PROPOSED STOREFRONT ELEVATION,
EXISTING STOREFRONT IMAGES

AS NOTED


9/8/2026

A2

EXISTING REAR EXTERIOR IMAGES

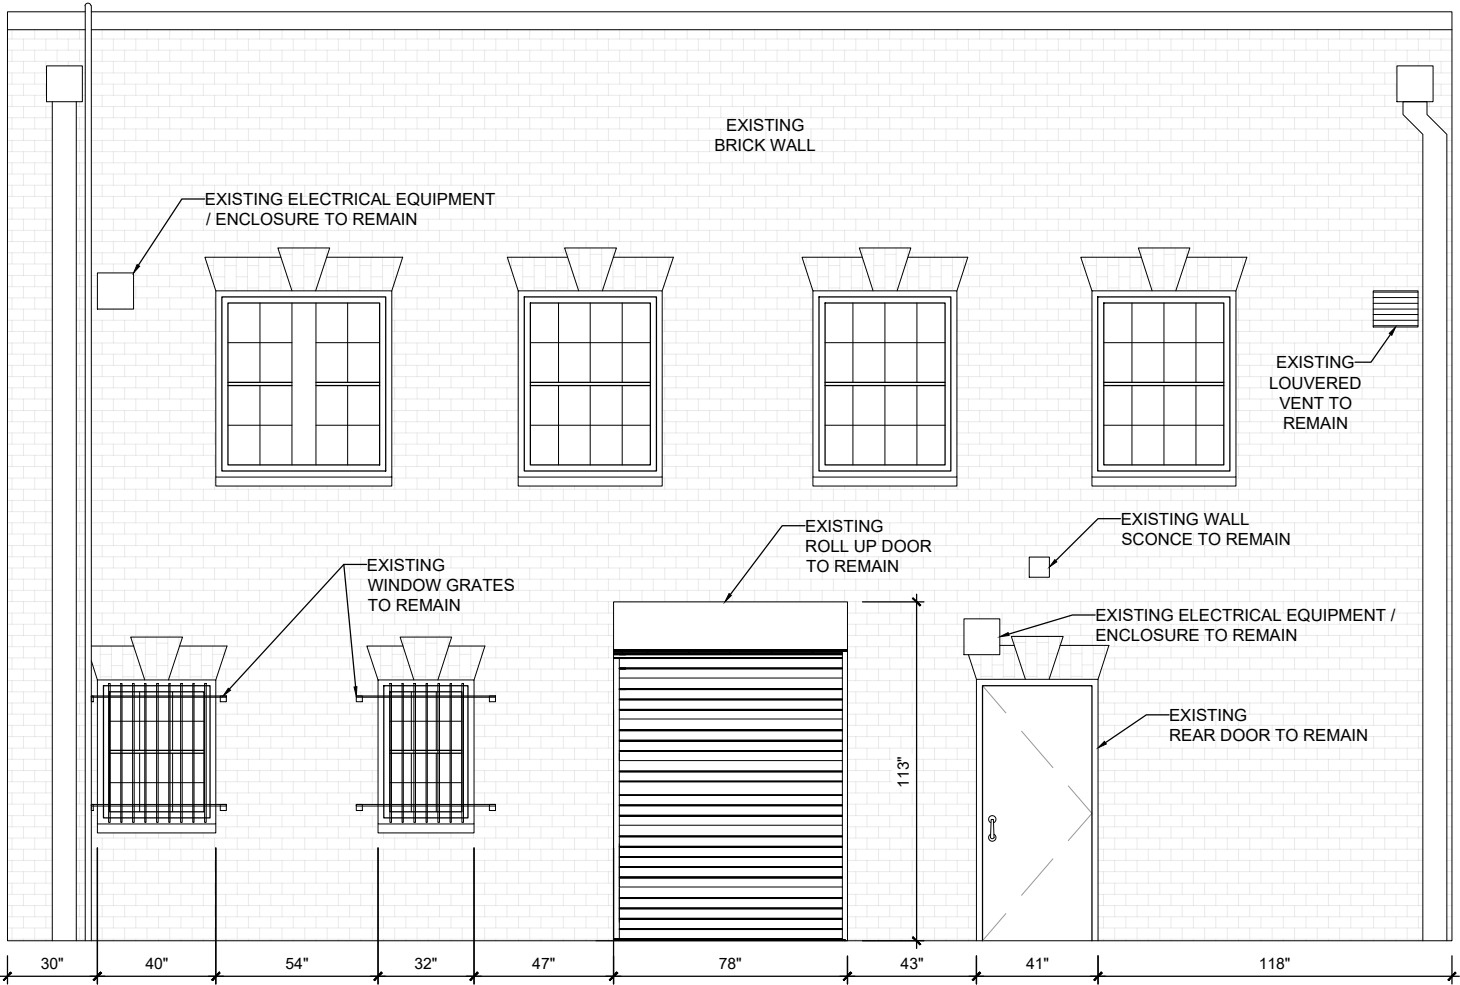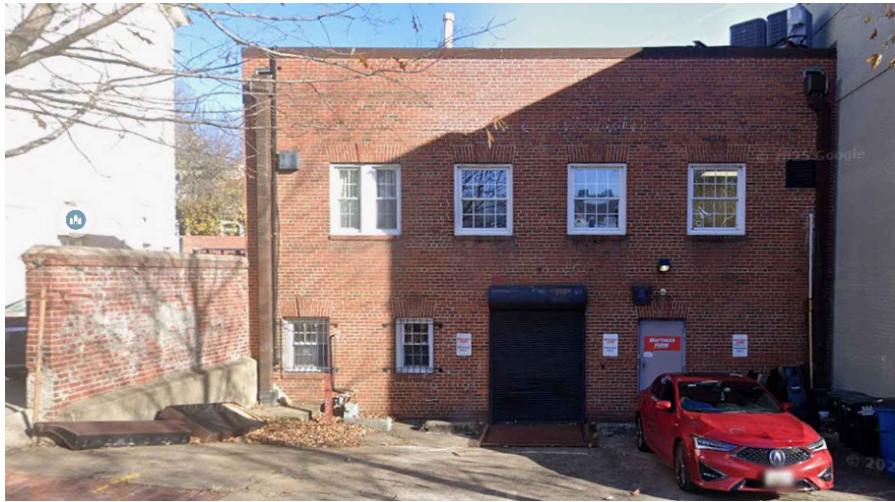

1 EXISTING REAR ELEVATION
3/16" = 1'-0"

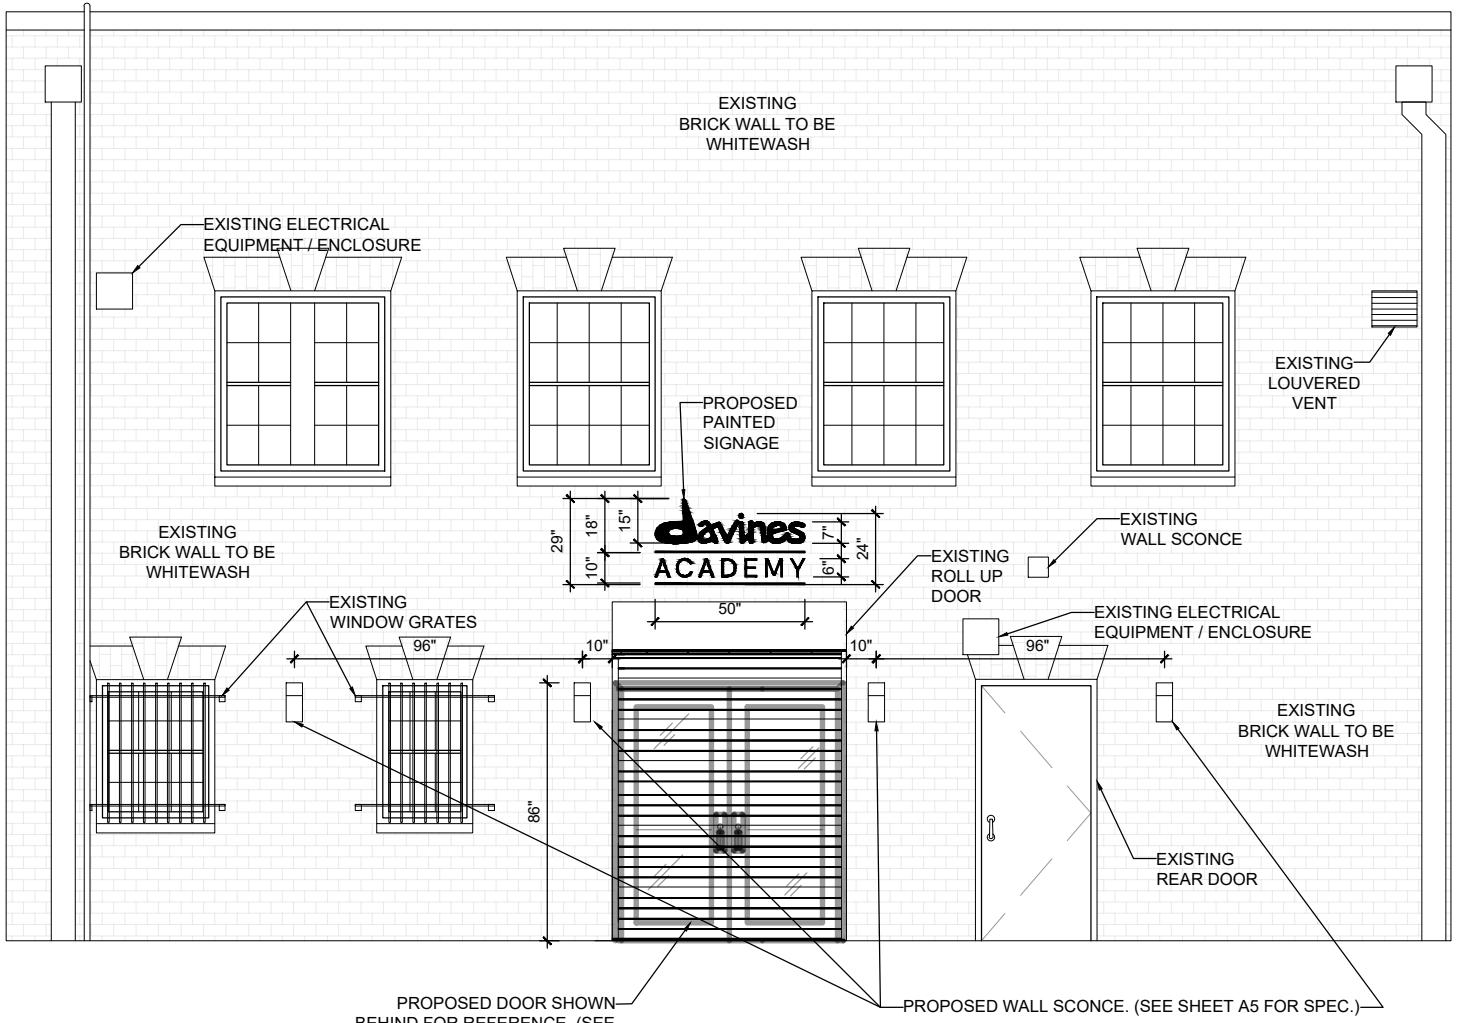

2 PROPOSED REAR ELEVATION
3/16" = 1'-0"

EXTERIOR BRICK WALL AREA: 1,036 SQ FT
TREE LOGO AREA: 26 SQ FT
"DAVINES ACADEMY" LOGO AREA: 15 SQ FT

CLOVER4 DESIGNS
11486 FREDERICK ROAD
ELLICOTT CITY MD 21042
301.633.2065

DAVID RIOS HAIR SALON AND ACADEMY
1634 WISCONSIN AVE. NW.,
WASHINGTON, DC 20007


EXISTING REAR ELEVATION,
PROPOSED REAR ELEVATION,
EXISTING REAR IMAGES

AS NOTED


9/8/2026

A3

EXISTING SIDE EXTERIOR IMAGES

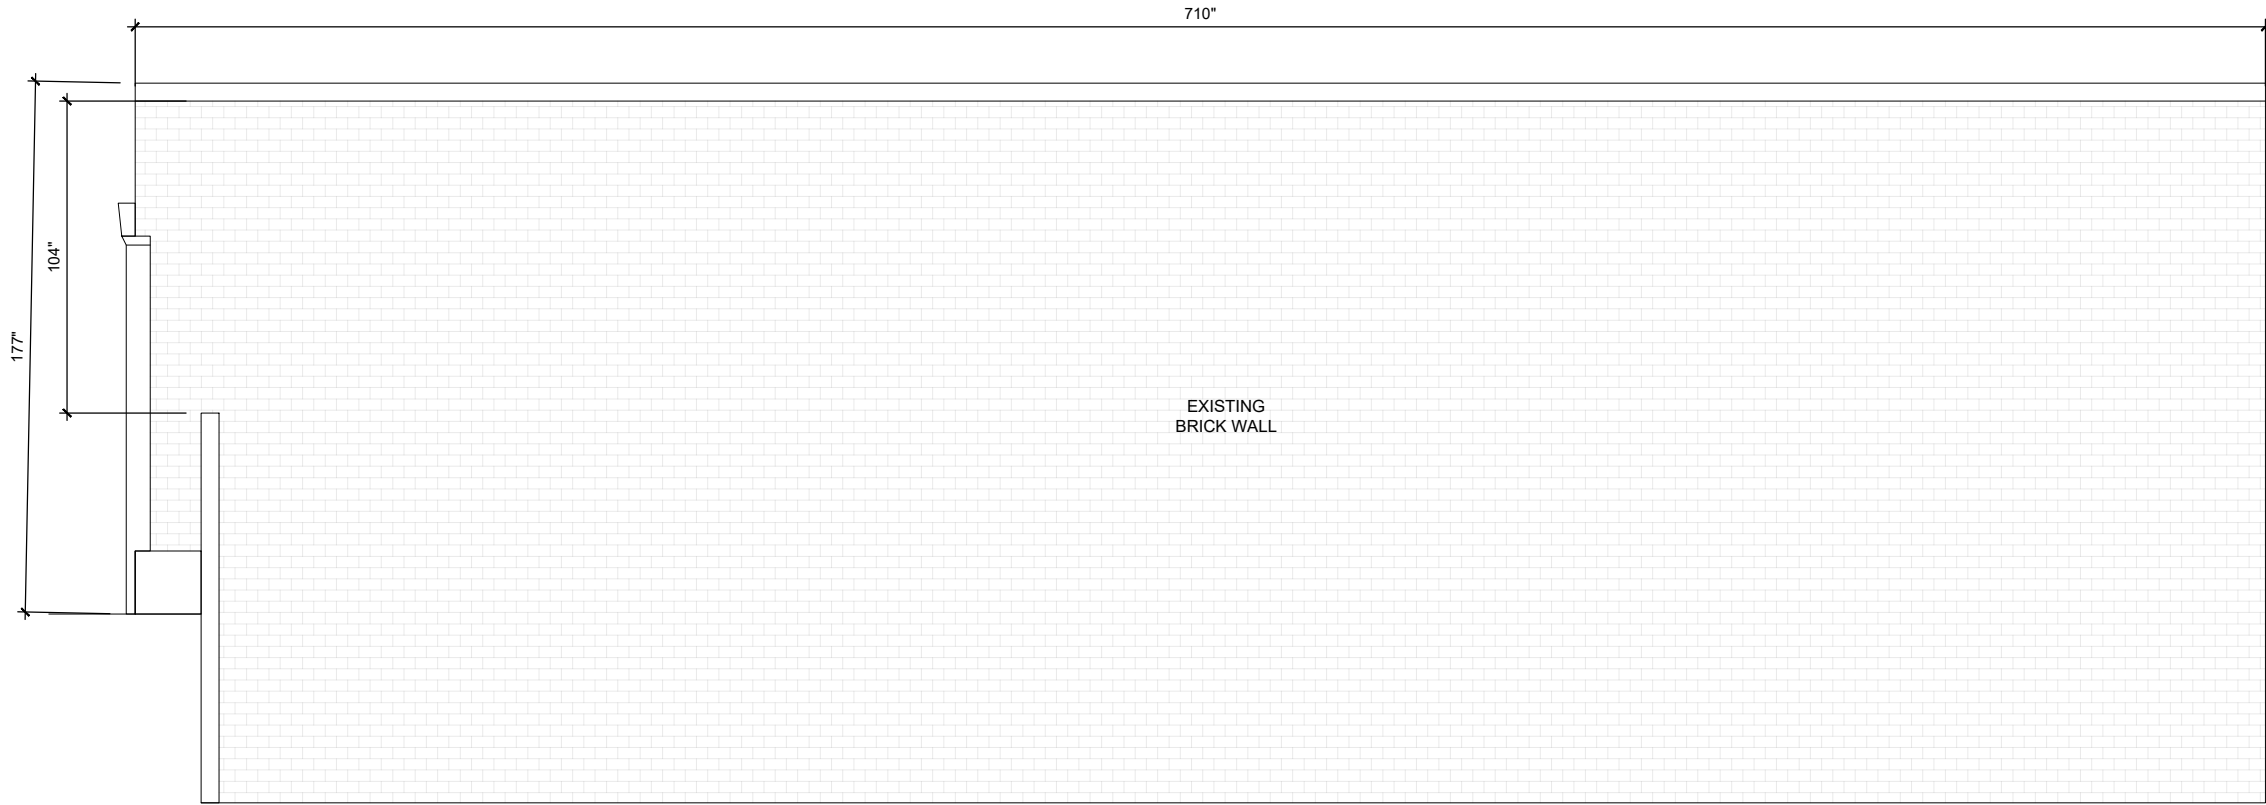

1 EXISTING SIDE ELEVATION
3/16" = 1'-0"

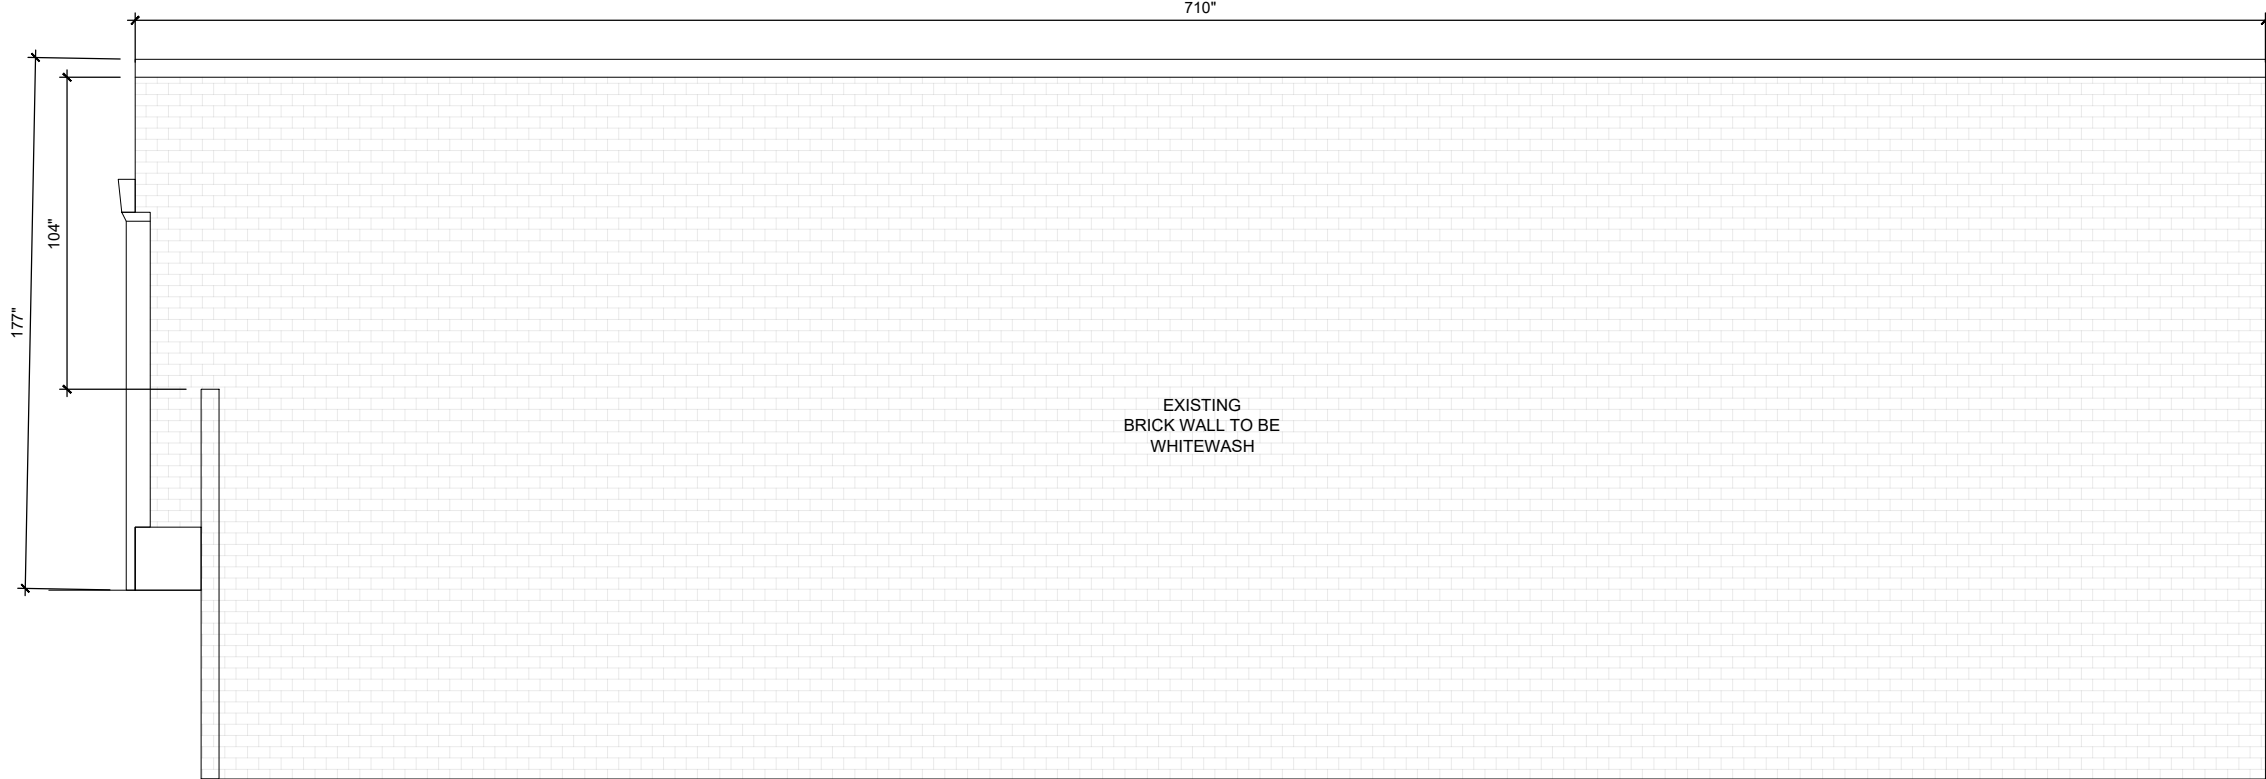

2 PROPOSED SIDE ELEVATION
3/16" = 1'-0"

EXTERIOR SIDE WALL TOTAL AREA: 1170 SQ FT
(INCLUDING MURAL AREA OF 543 SQ FT)

CLOVER4 DESIGNS
11486 FREDERICK ROAD
ELLICOTT CITY MD 21042
301.633.2065


DAVID RIOS HAIR SALON AND ACADEMY
1634 WISCONSIN AVE. NW.,
WASHINGTON, DC 20007

EXISTING SIDE ELEVATION,
PROPOSED SIDE ELEVATION,
EXISTING SIDE IMAGES

AS NOTED

9/8/2026

A4

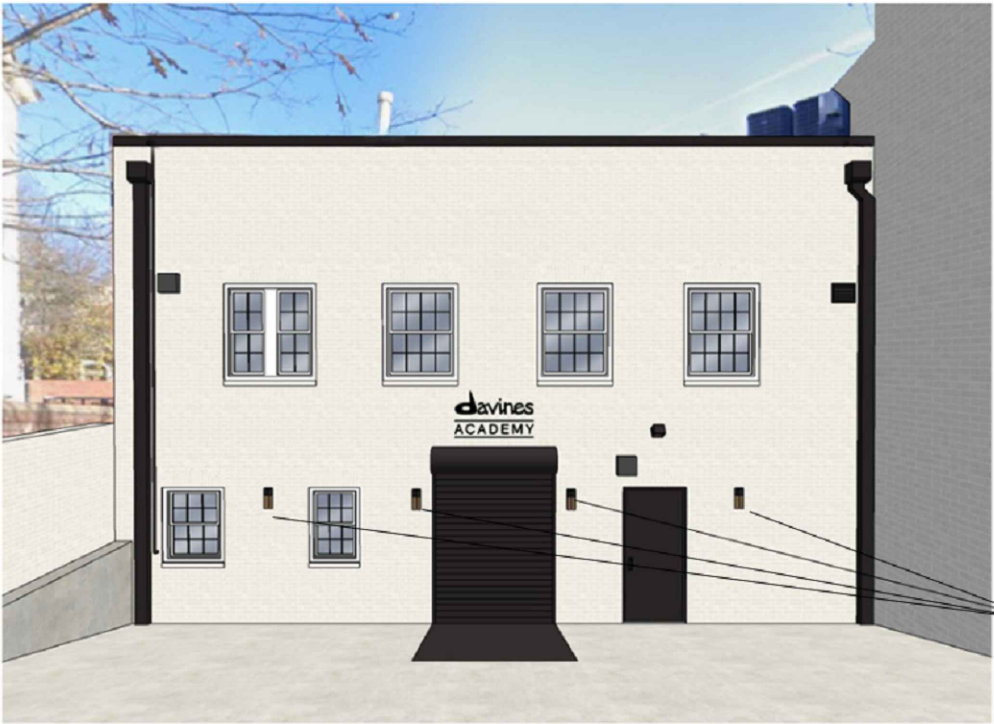

- PROPOSED WALL SCONCE:**
HOWEL LED OUTDOOR WALL LIGHT
- MANUFACTURER: ARTIKA
 - MODEL: OUT-HW5C-BW
 - FINISH: BLACK & WOOD
 - BULB: 2700K / 700 LM
 - DIMENSIONS: 13" H x 5.43" W x 2.56" D

PROPOSED REAR EXTERIOR RENDERING



PROPOSED EXTERIOR STOREFRONT RENDERING

CLOVER4 DESIGNS
11486 FREDERICK ROAD
ELLICOTT CITY MD 21042
301.633.2065

DAVID RIOS HAIR SALON AND ACADEMY
1634 WISCONSIN AVE. NW.,
WASHINGTON, DC 20007

PROPOSED EXTERIOR
RENDERED IMAGES AND
LIGHTING SPECIFICATIONS

AS NOTED

9/8/2026

A5