


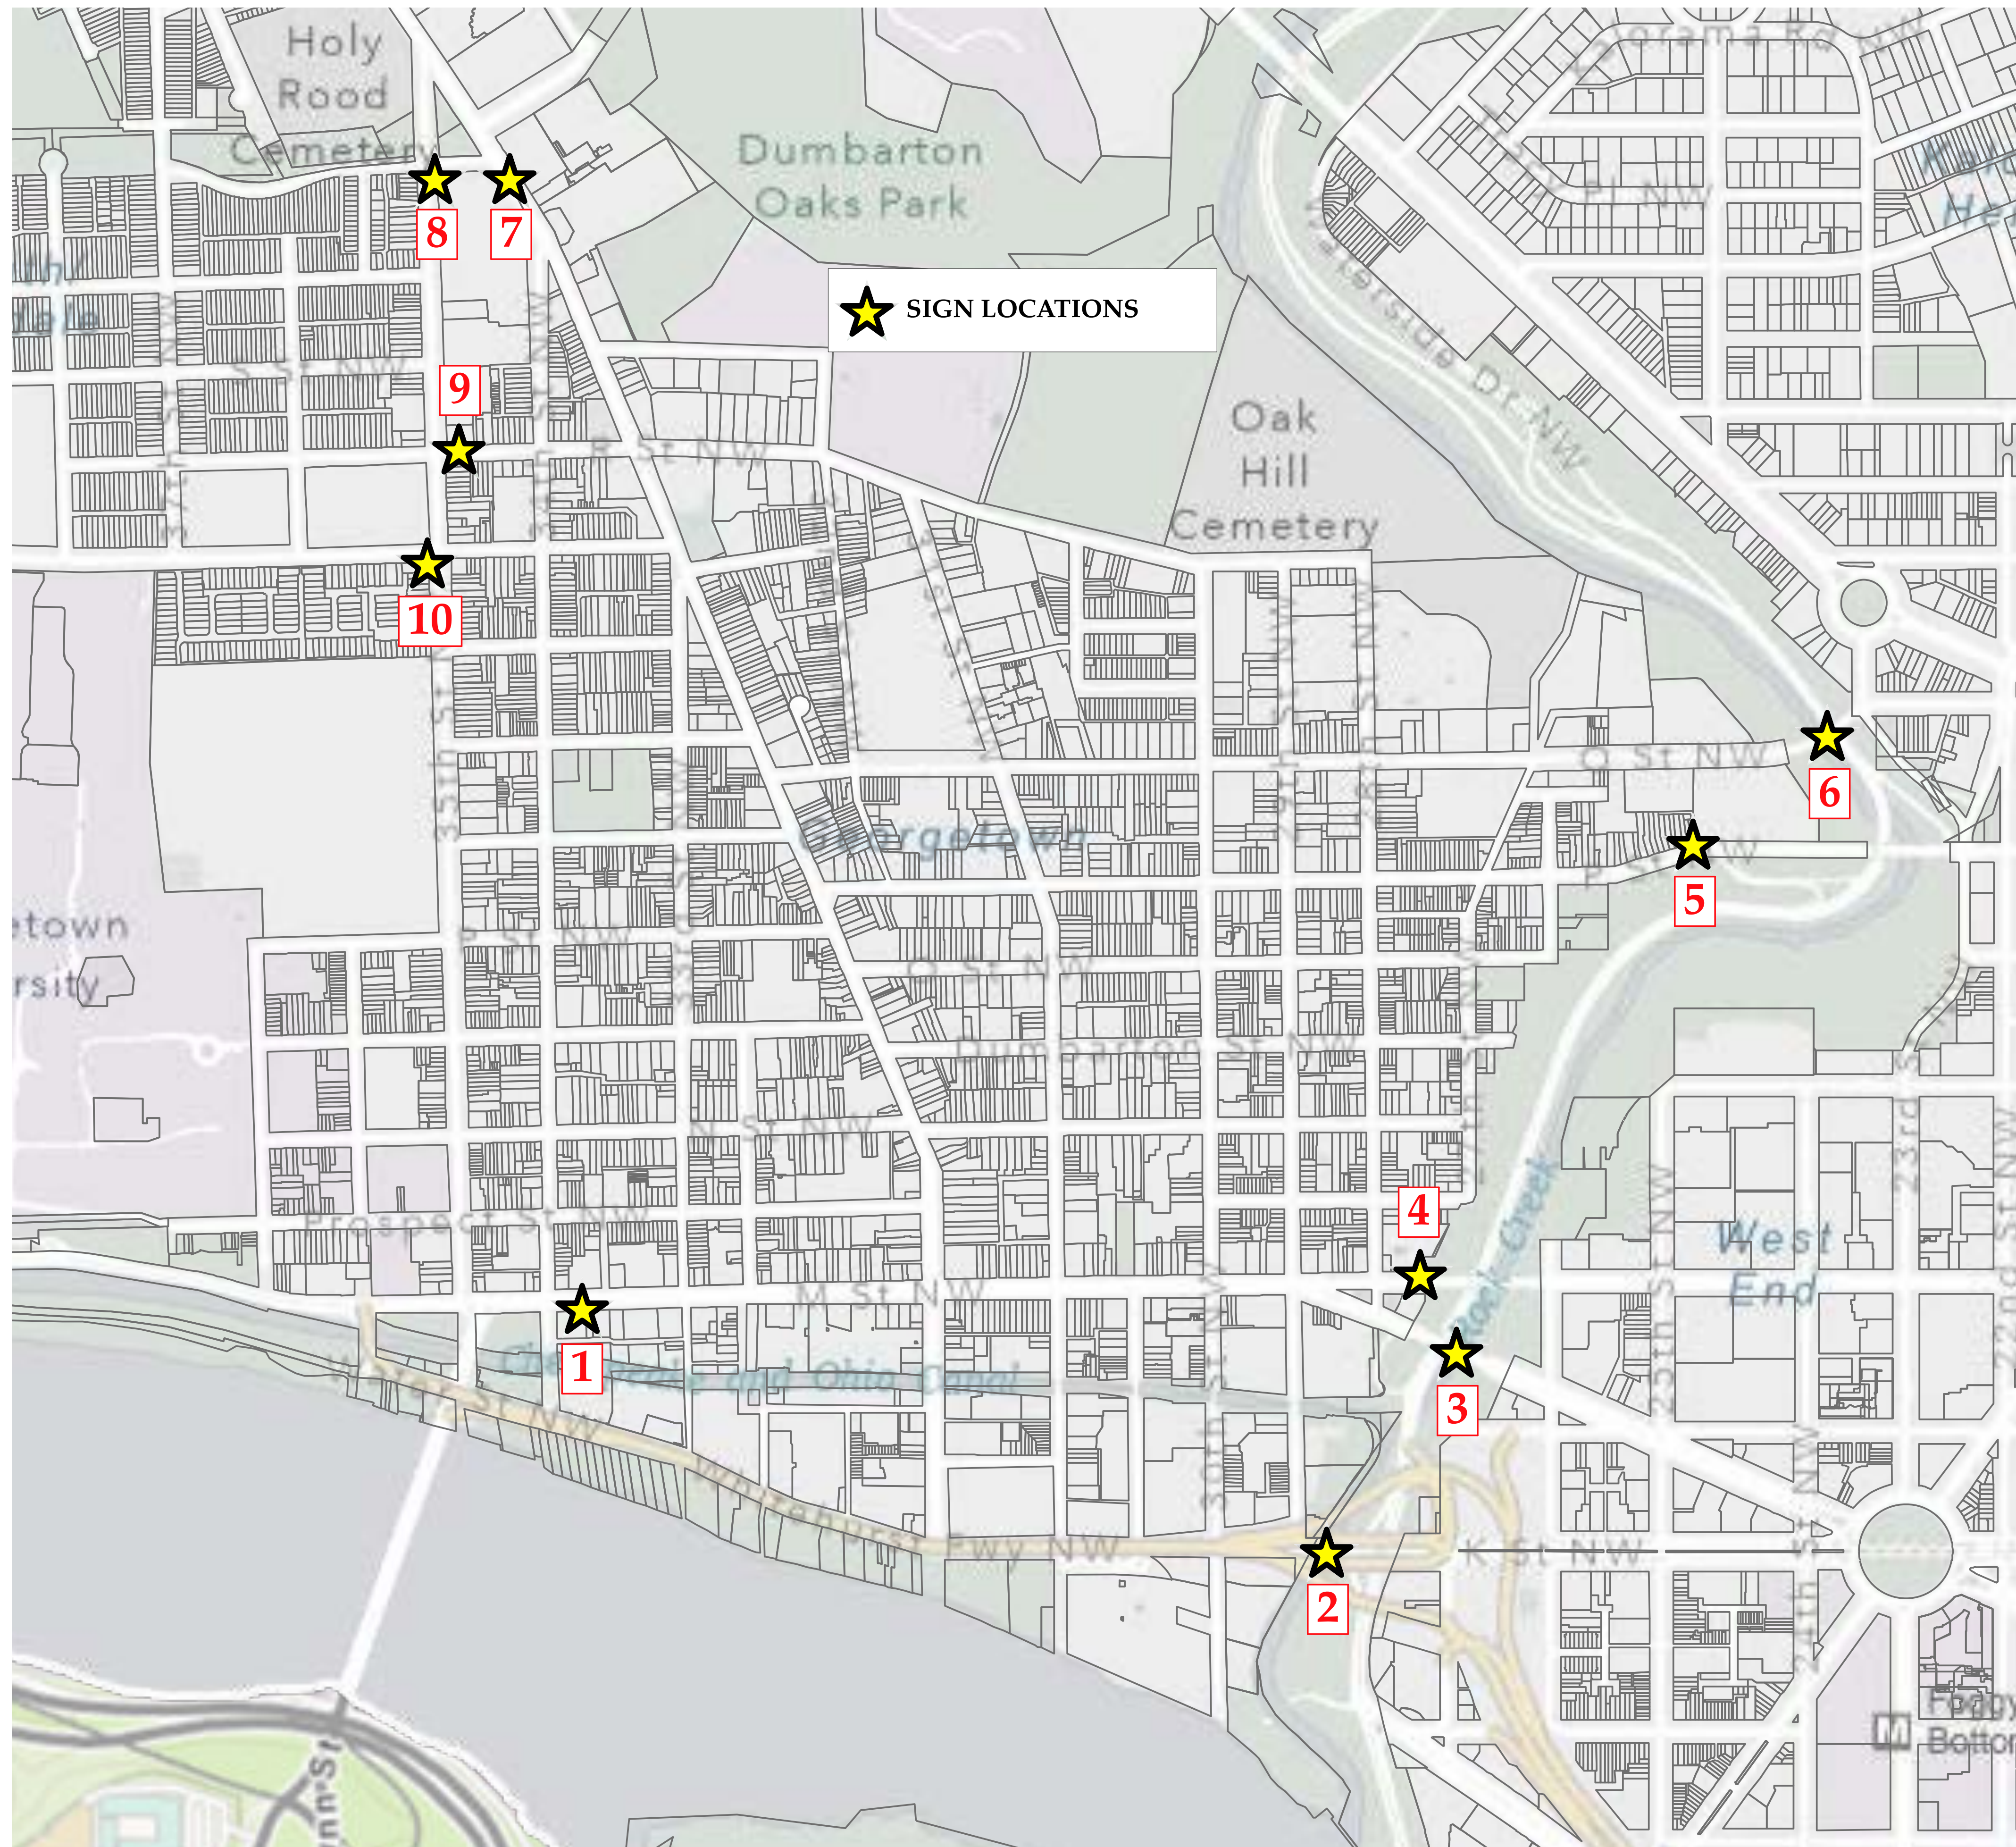

1. SIGN AREA MAP

HISTORIC GEORGETOWN SIGN

Outerbridge Horsey Associates, PLLC
Copyright 2026

Wednesday, September 16, 2026



1 34TH ST. & M ST.



2 2700 BLOCK OF K ST.



3 2600 BLOCK OF PENNSYLVANIA AVE. (BRIDGE)



4 2715 M ST NW



5 2439 P ST NW (W/SIGN MOCK-UP)



6 2500 BLOCK OF Q ST. (DUMBARTON BRIDGE)



7 2000 BLOCK OF WISCONSIN AVE.



8 1900 BLOCK OF 34TH ST.



9 3435 R ST NW




10 RESERVOIR RD. & 35TH ST.

2. SIGN LOCATIONS


HISTORIC GEORGETOWN SIGN

Outerbridge Horsey Associates, PLLC
Copyright 2026


Wednesday, September 16, 2026

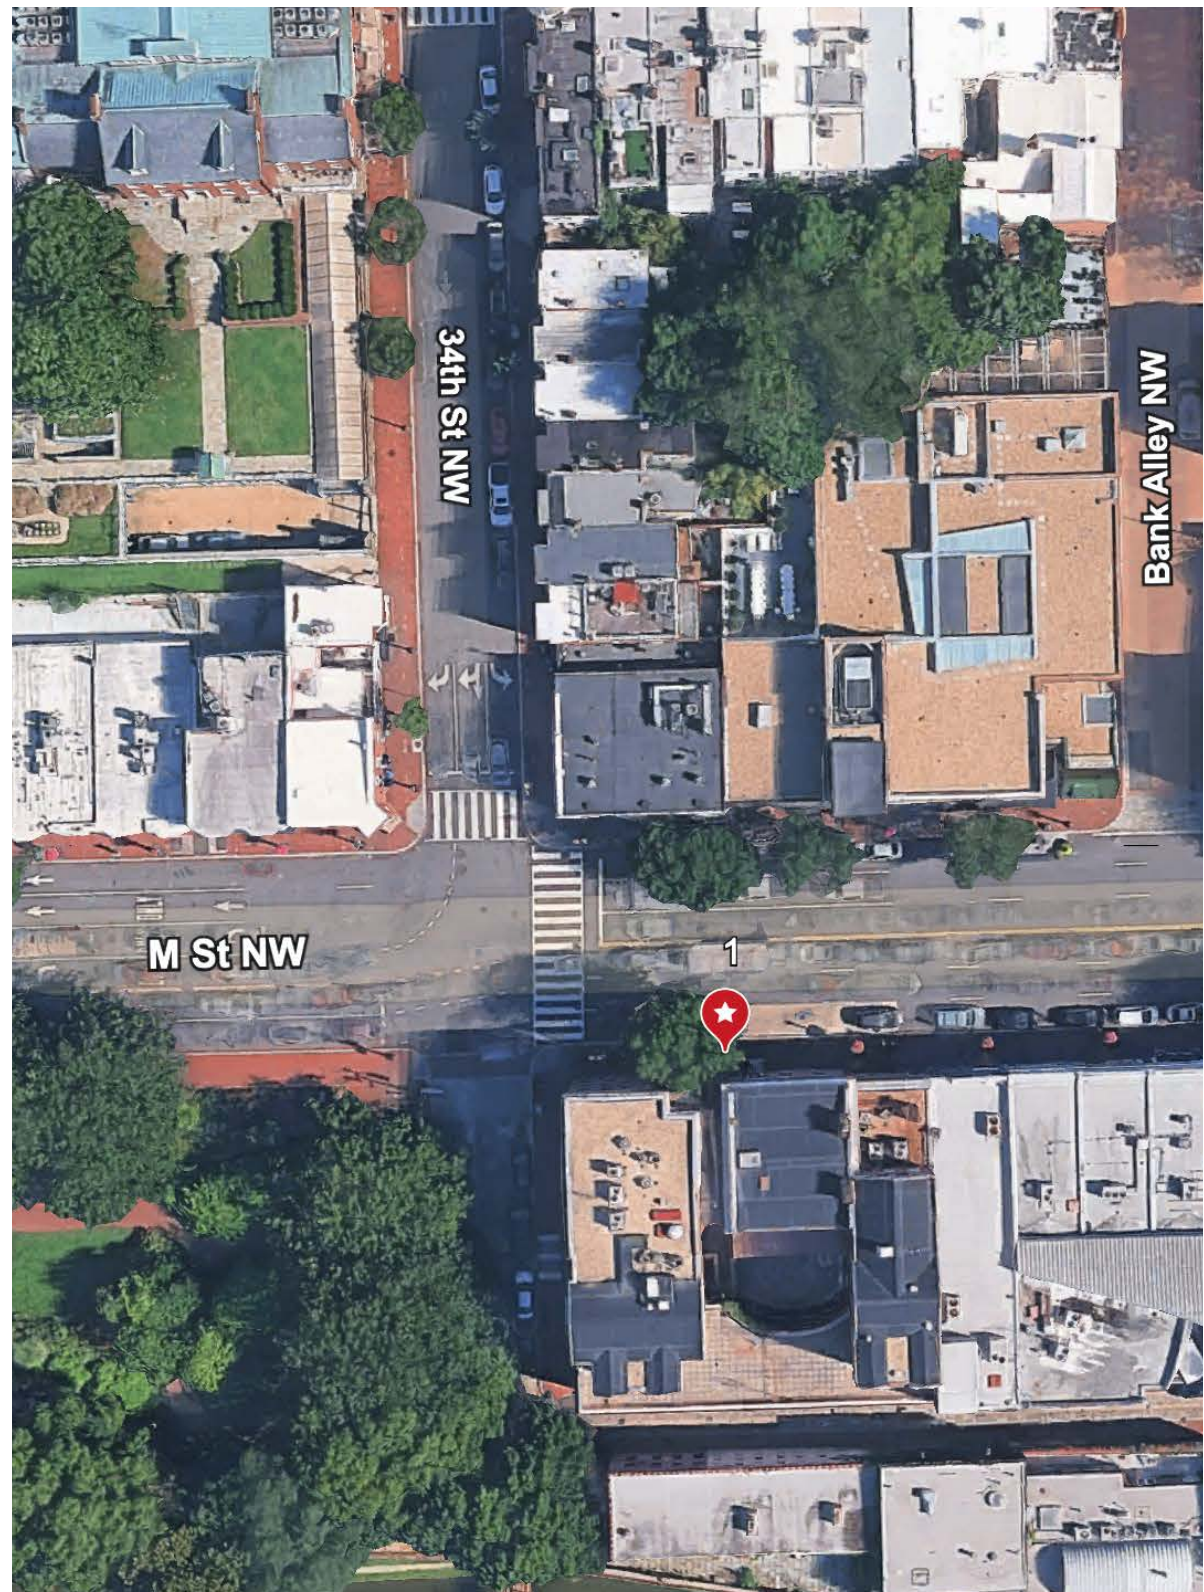

1 34TH ST. & M ST.

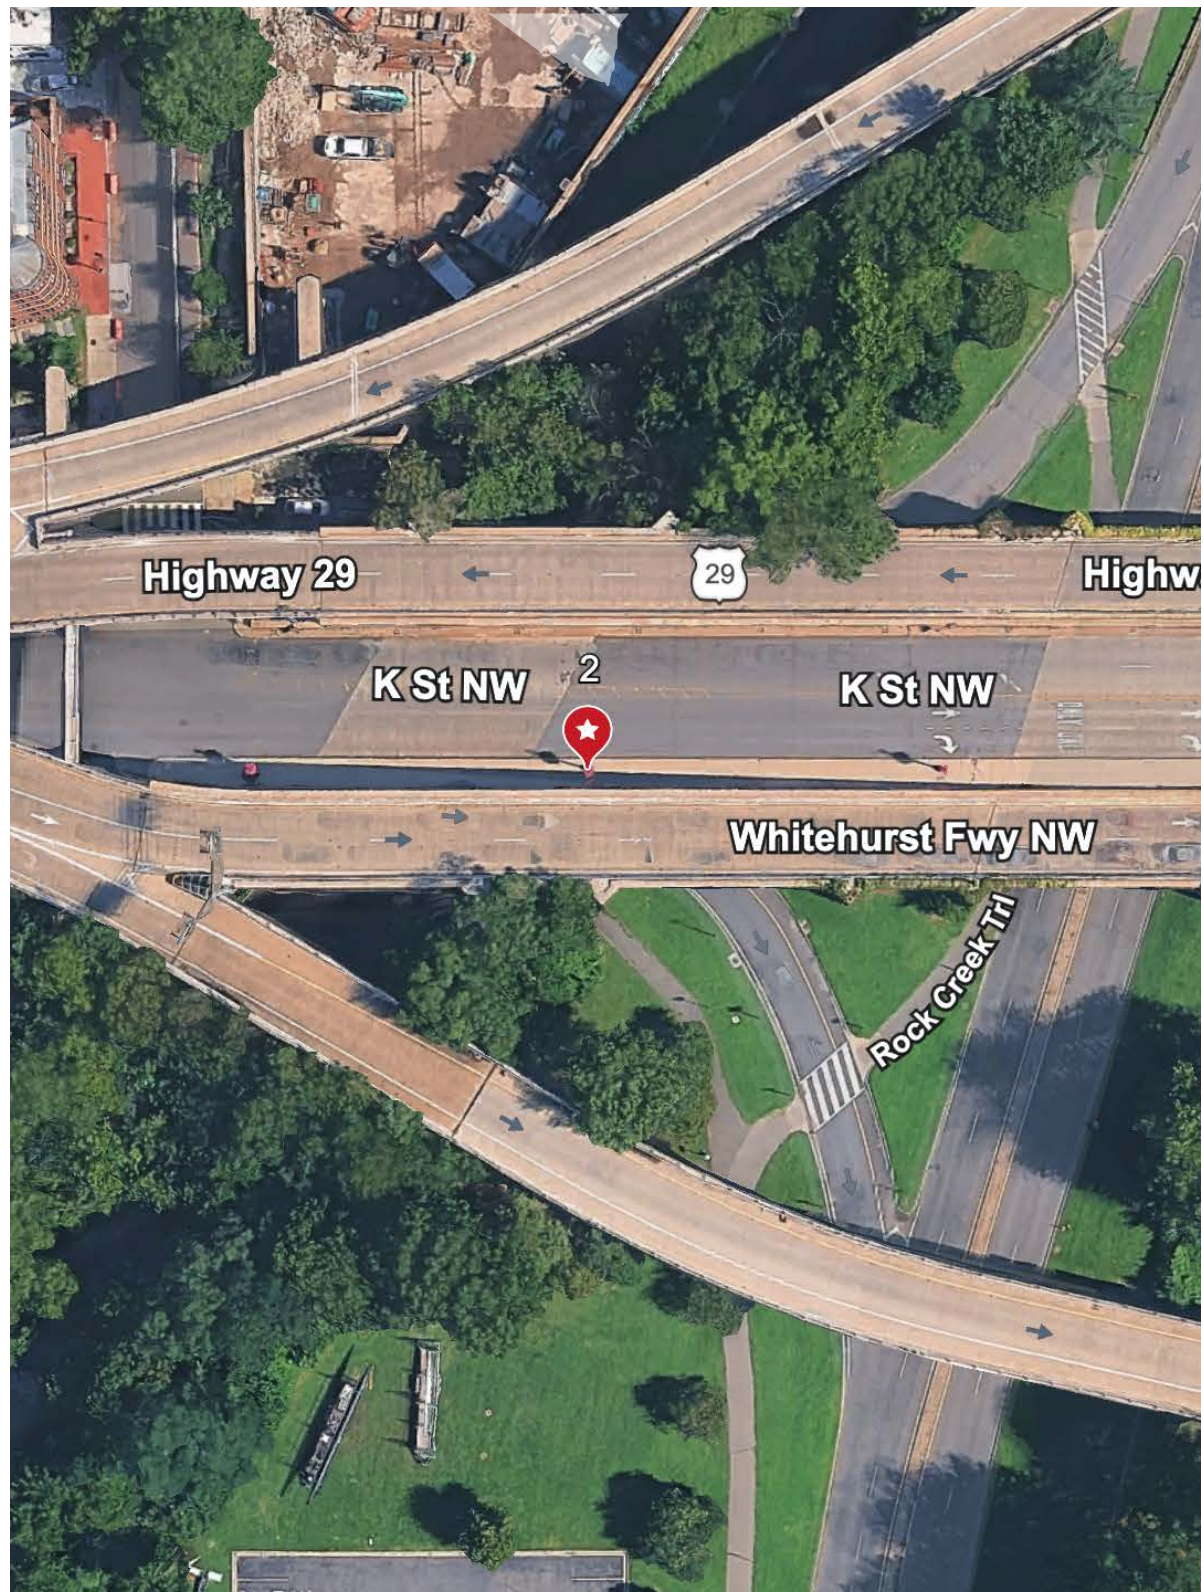


2 2700 BLOCK OF K ST.

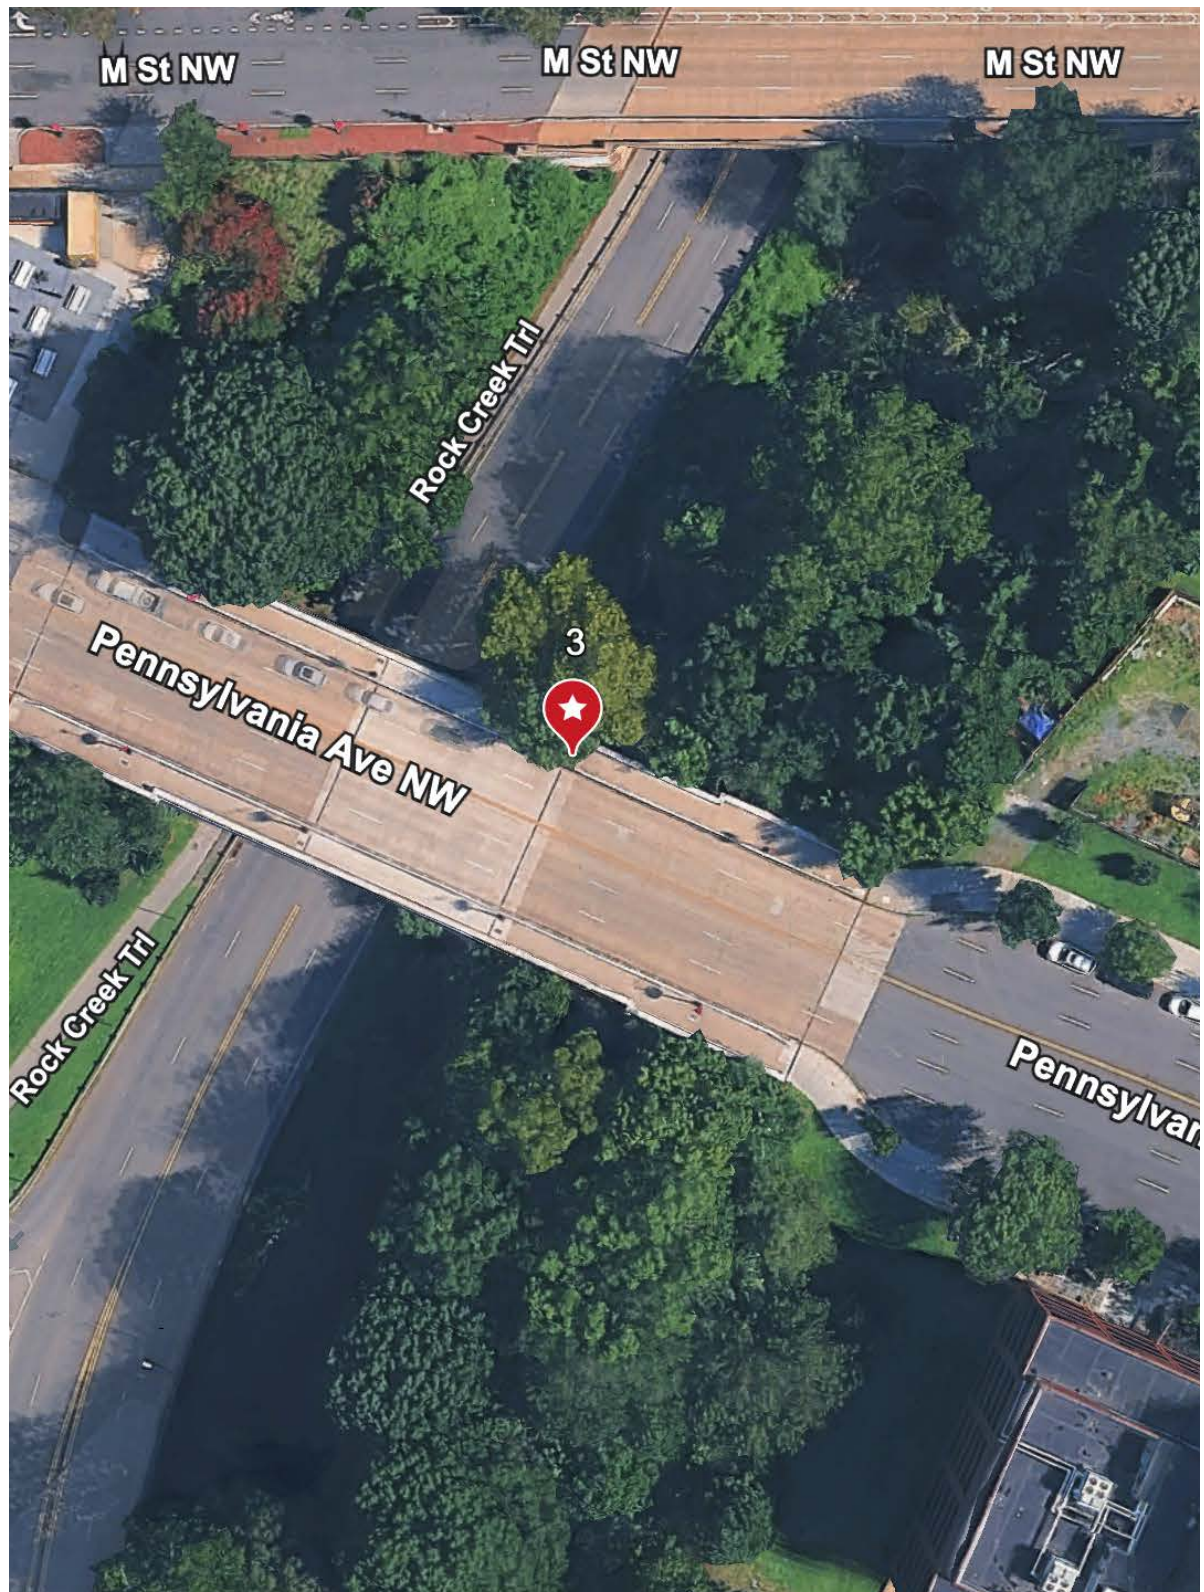

3 2600 BLOCK OF PENNSYLVANIA AVE. (BRIDGE)



4 2715 M ST NW

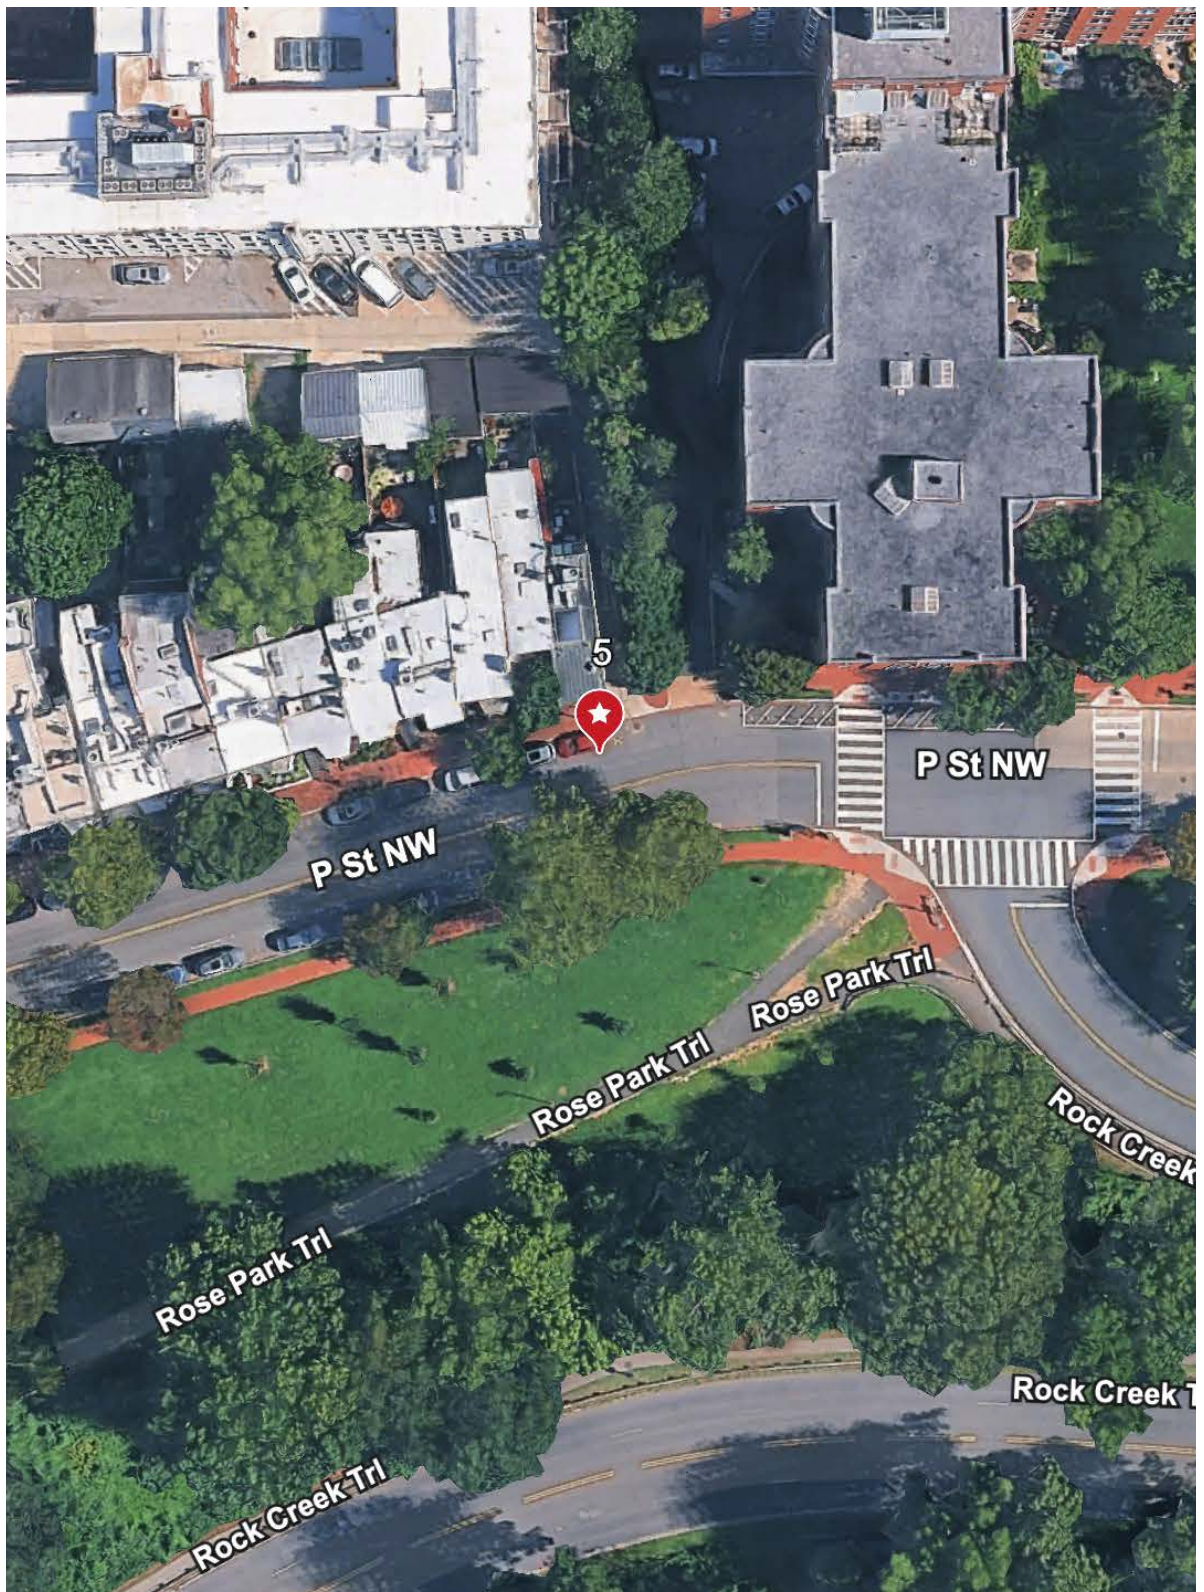


5 2439 P ST NW (W/SIGN MOCK-UP)

3. SIGN LOCATIONS- RENDERINGS


HISTORIC GEORGETOWN SIGN

Outerbridge Horsey Associates, PLLC
Copyright 2026


Wednesday, September 16, 2026

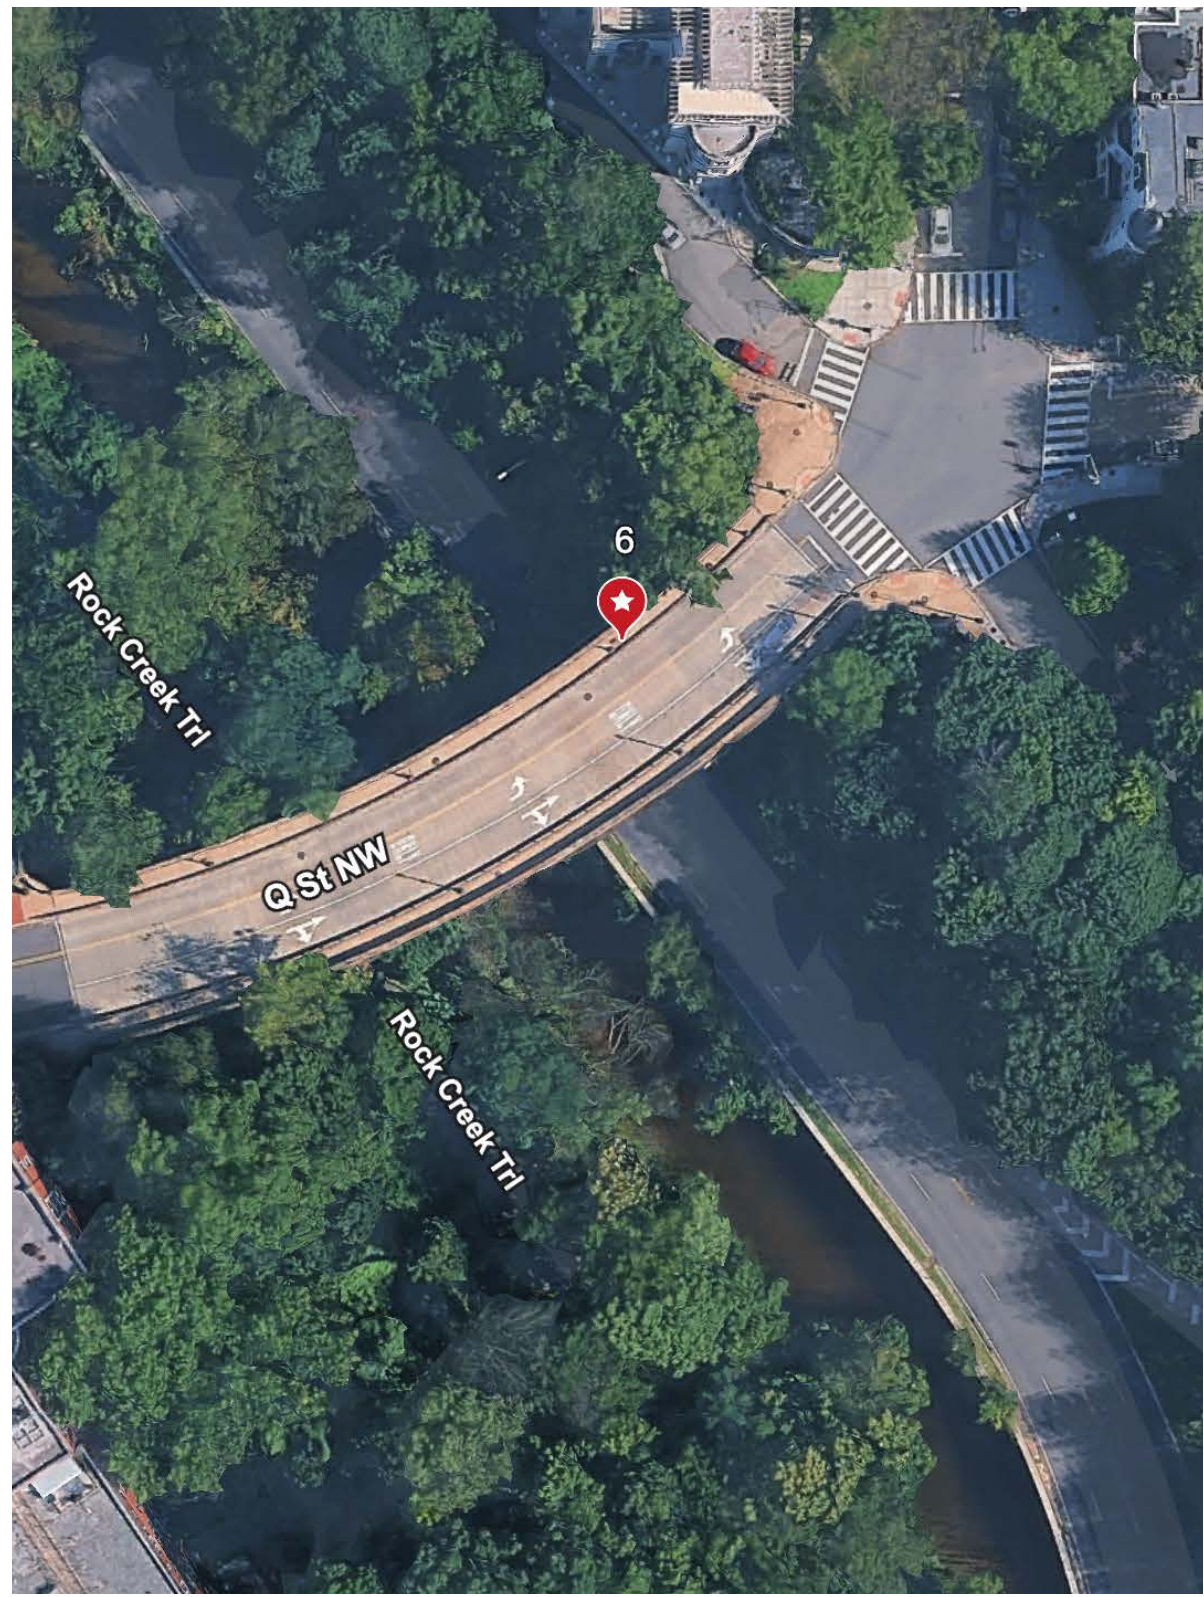


6 2500 BLOCK OF Q ST. (DUMBARTON BRIDGE)

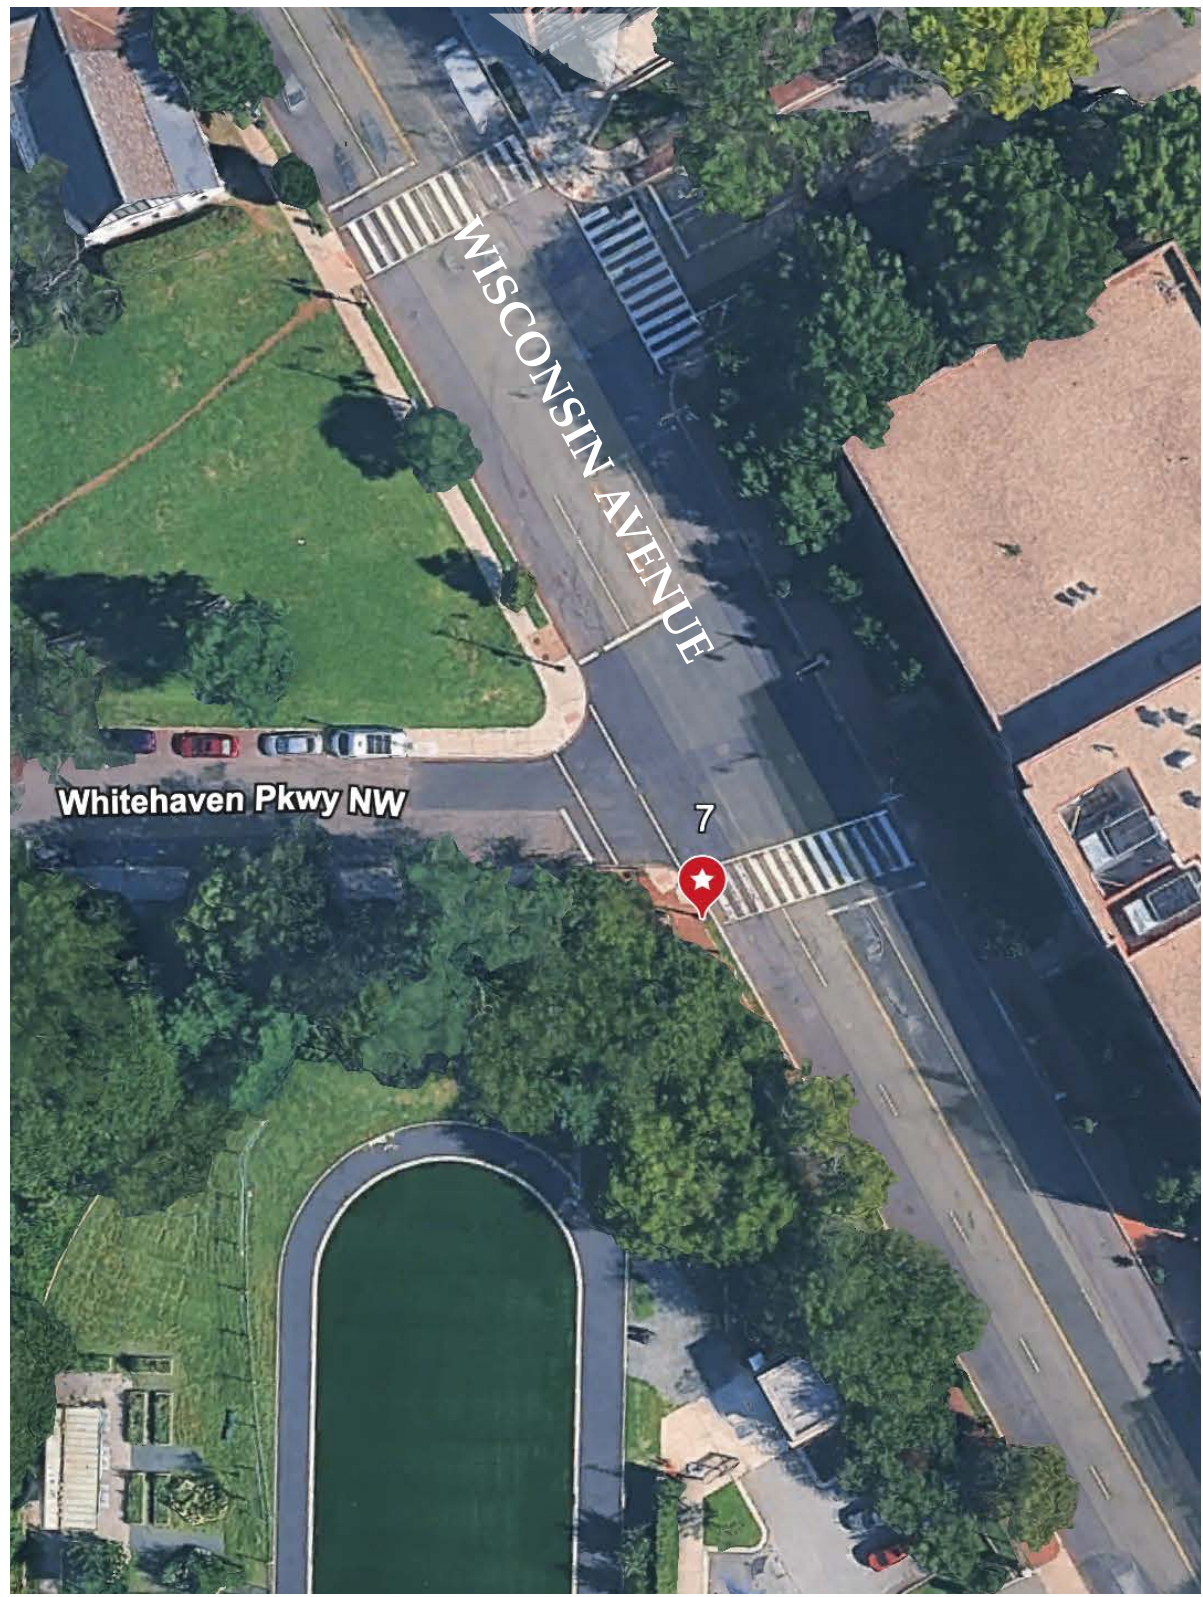


7 2000 BLOCK OF WISCONSIN AVE.

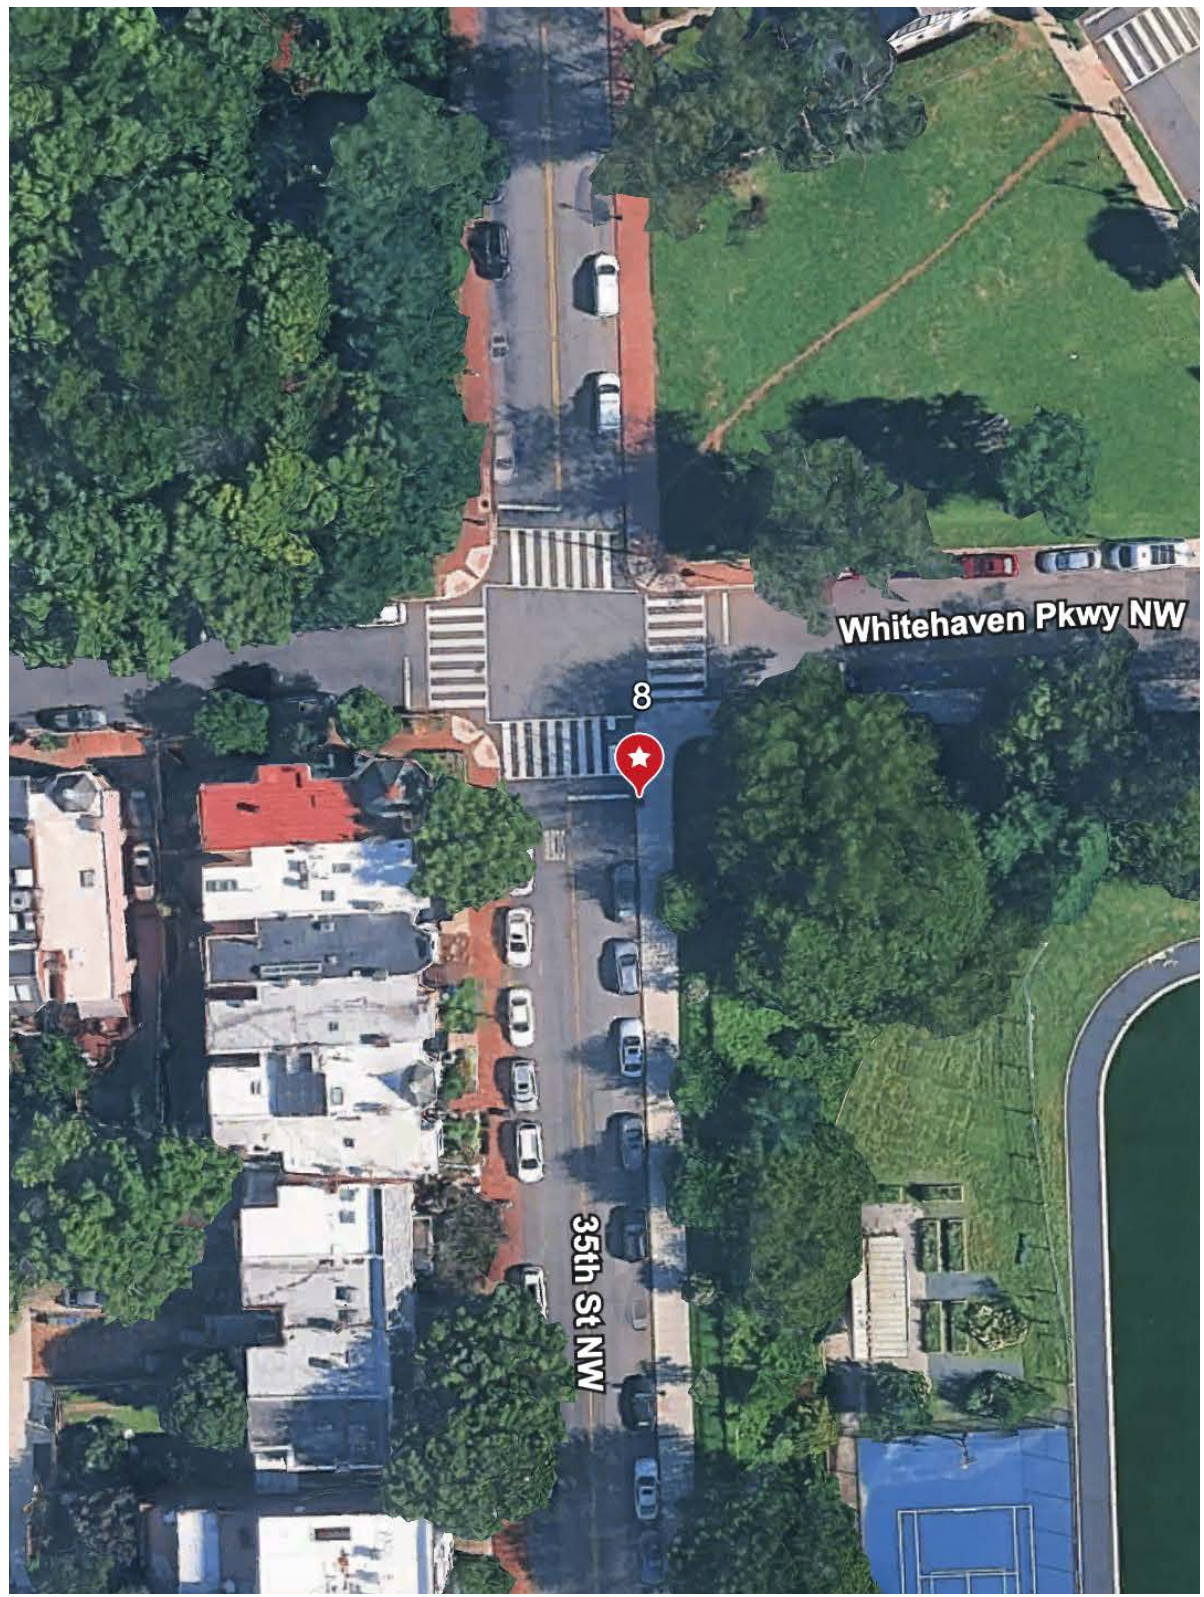

8 1900 BLOCK OF 35TH ST.

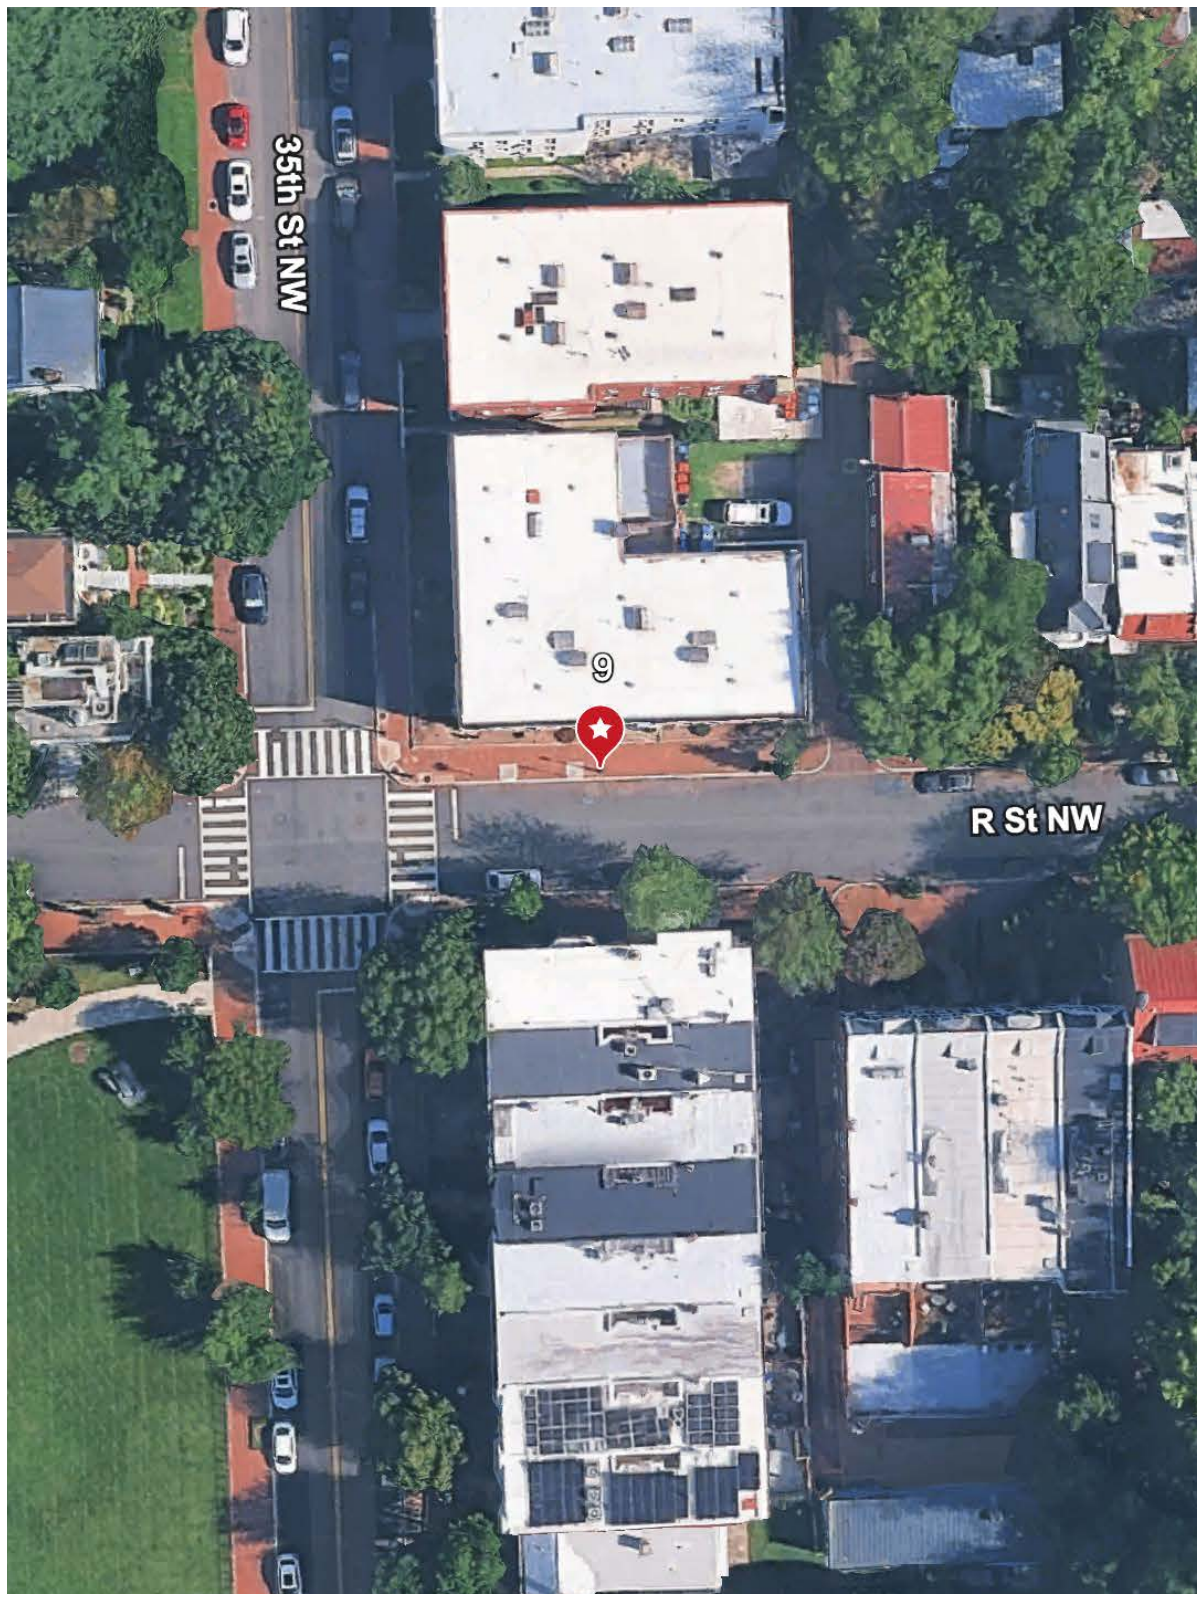

9 3435 R ST NW

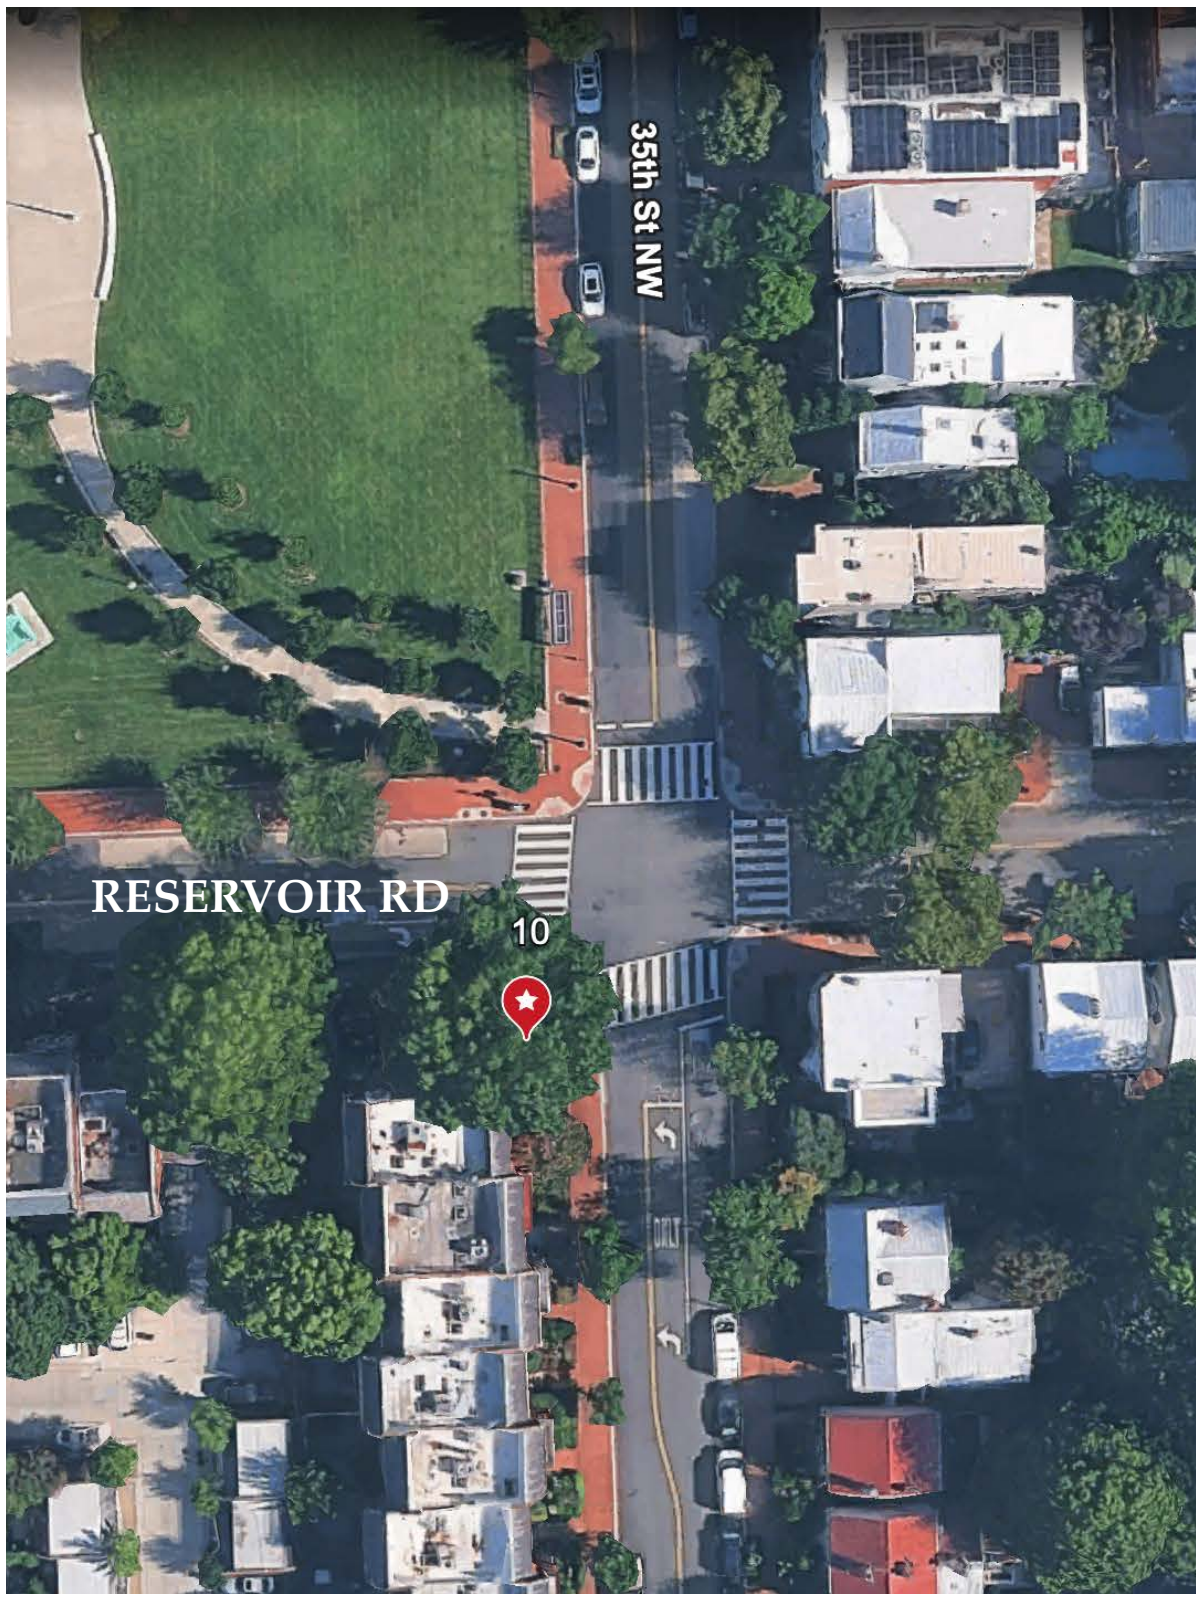

10 RESERVOIR RD. & 35TH ST.

4. SIGN LOCATIONS- RENDERINGS 2

HISTORIC GEORGETOWN SIGN

Outerbridge Horsey Associates, PLLC
Copyright 2026

Friday, September 18, 2026



1 SIGN RENDERING



24"
2 SIGN




3 SIGN ATTACHEMENT RENDERING


5. SIGN RENDERING

HISTORIC GEORGETOWN SIGN


Wednesday, September 16, 2026

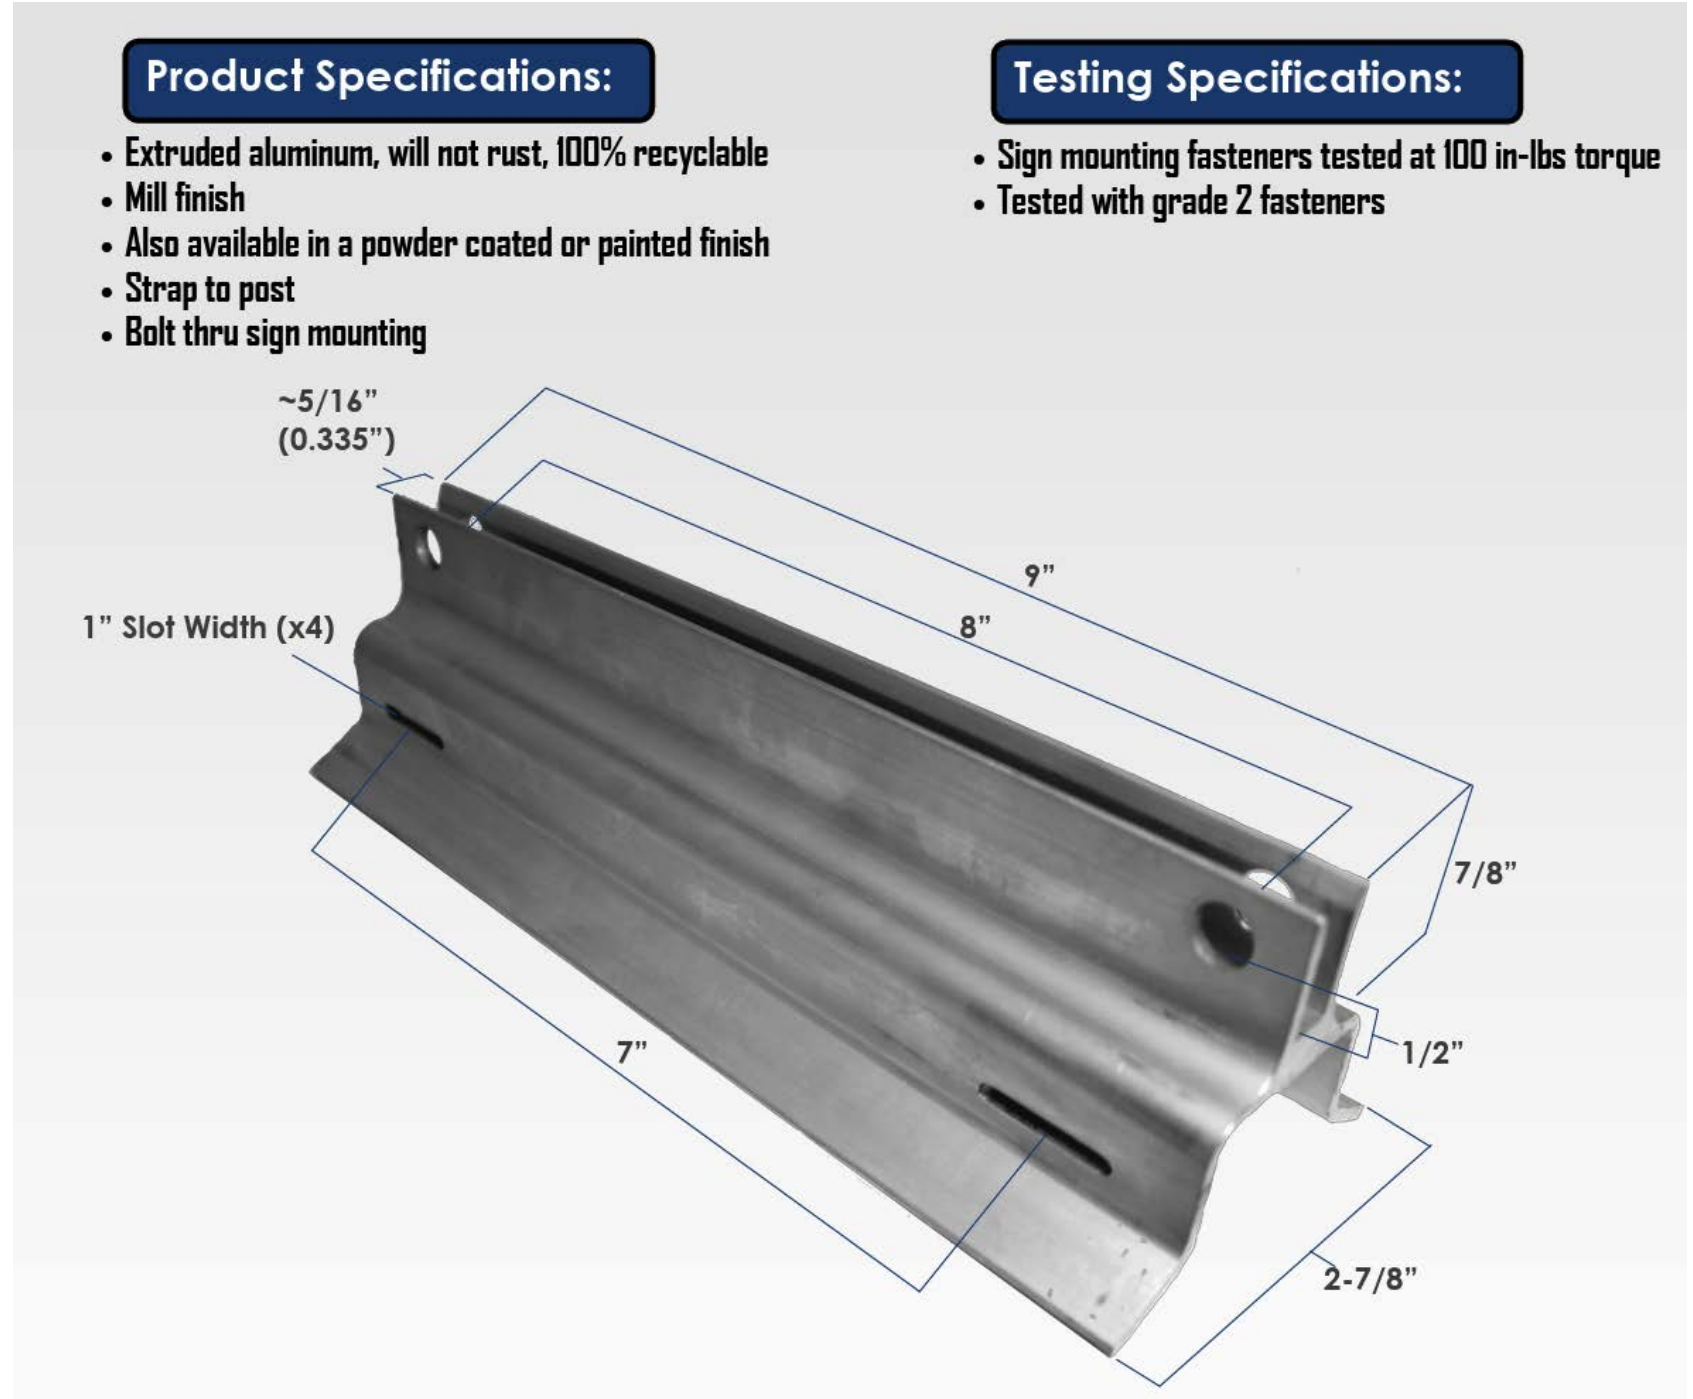

1 PROPOSED SIGN MOUNT SPEC

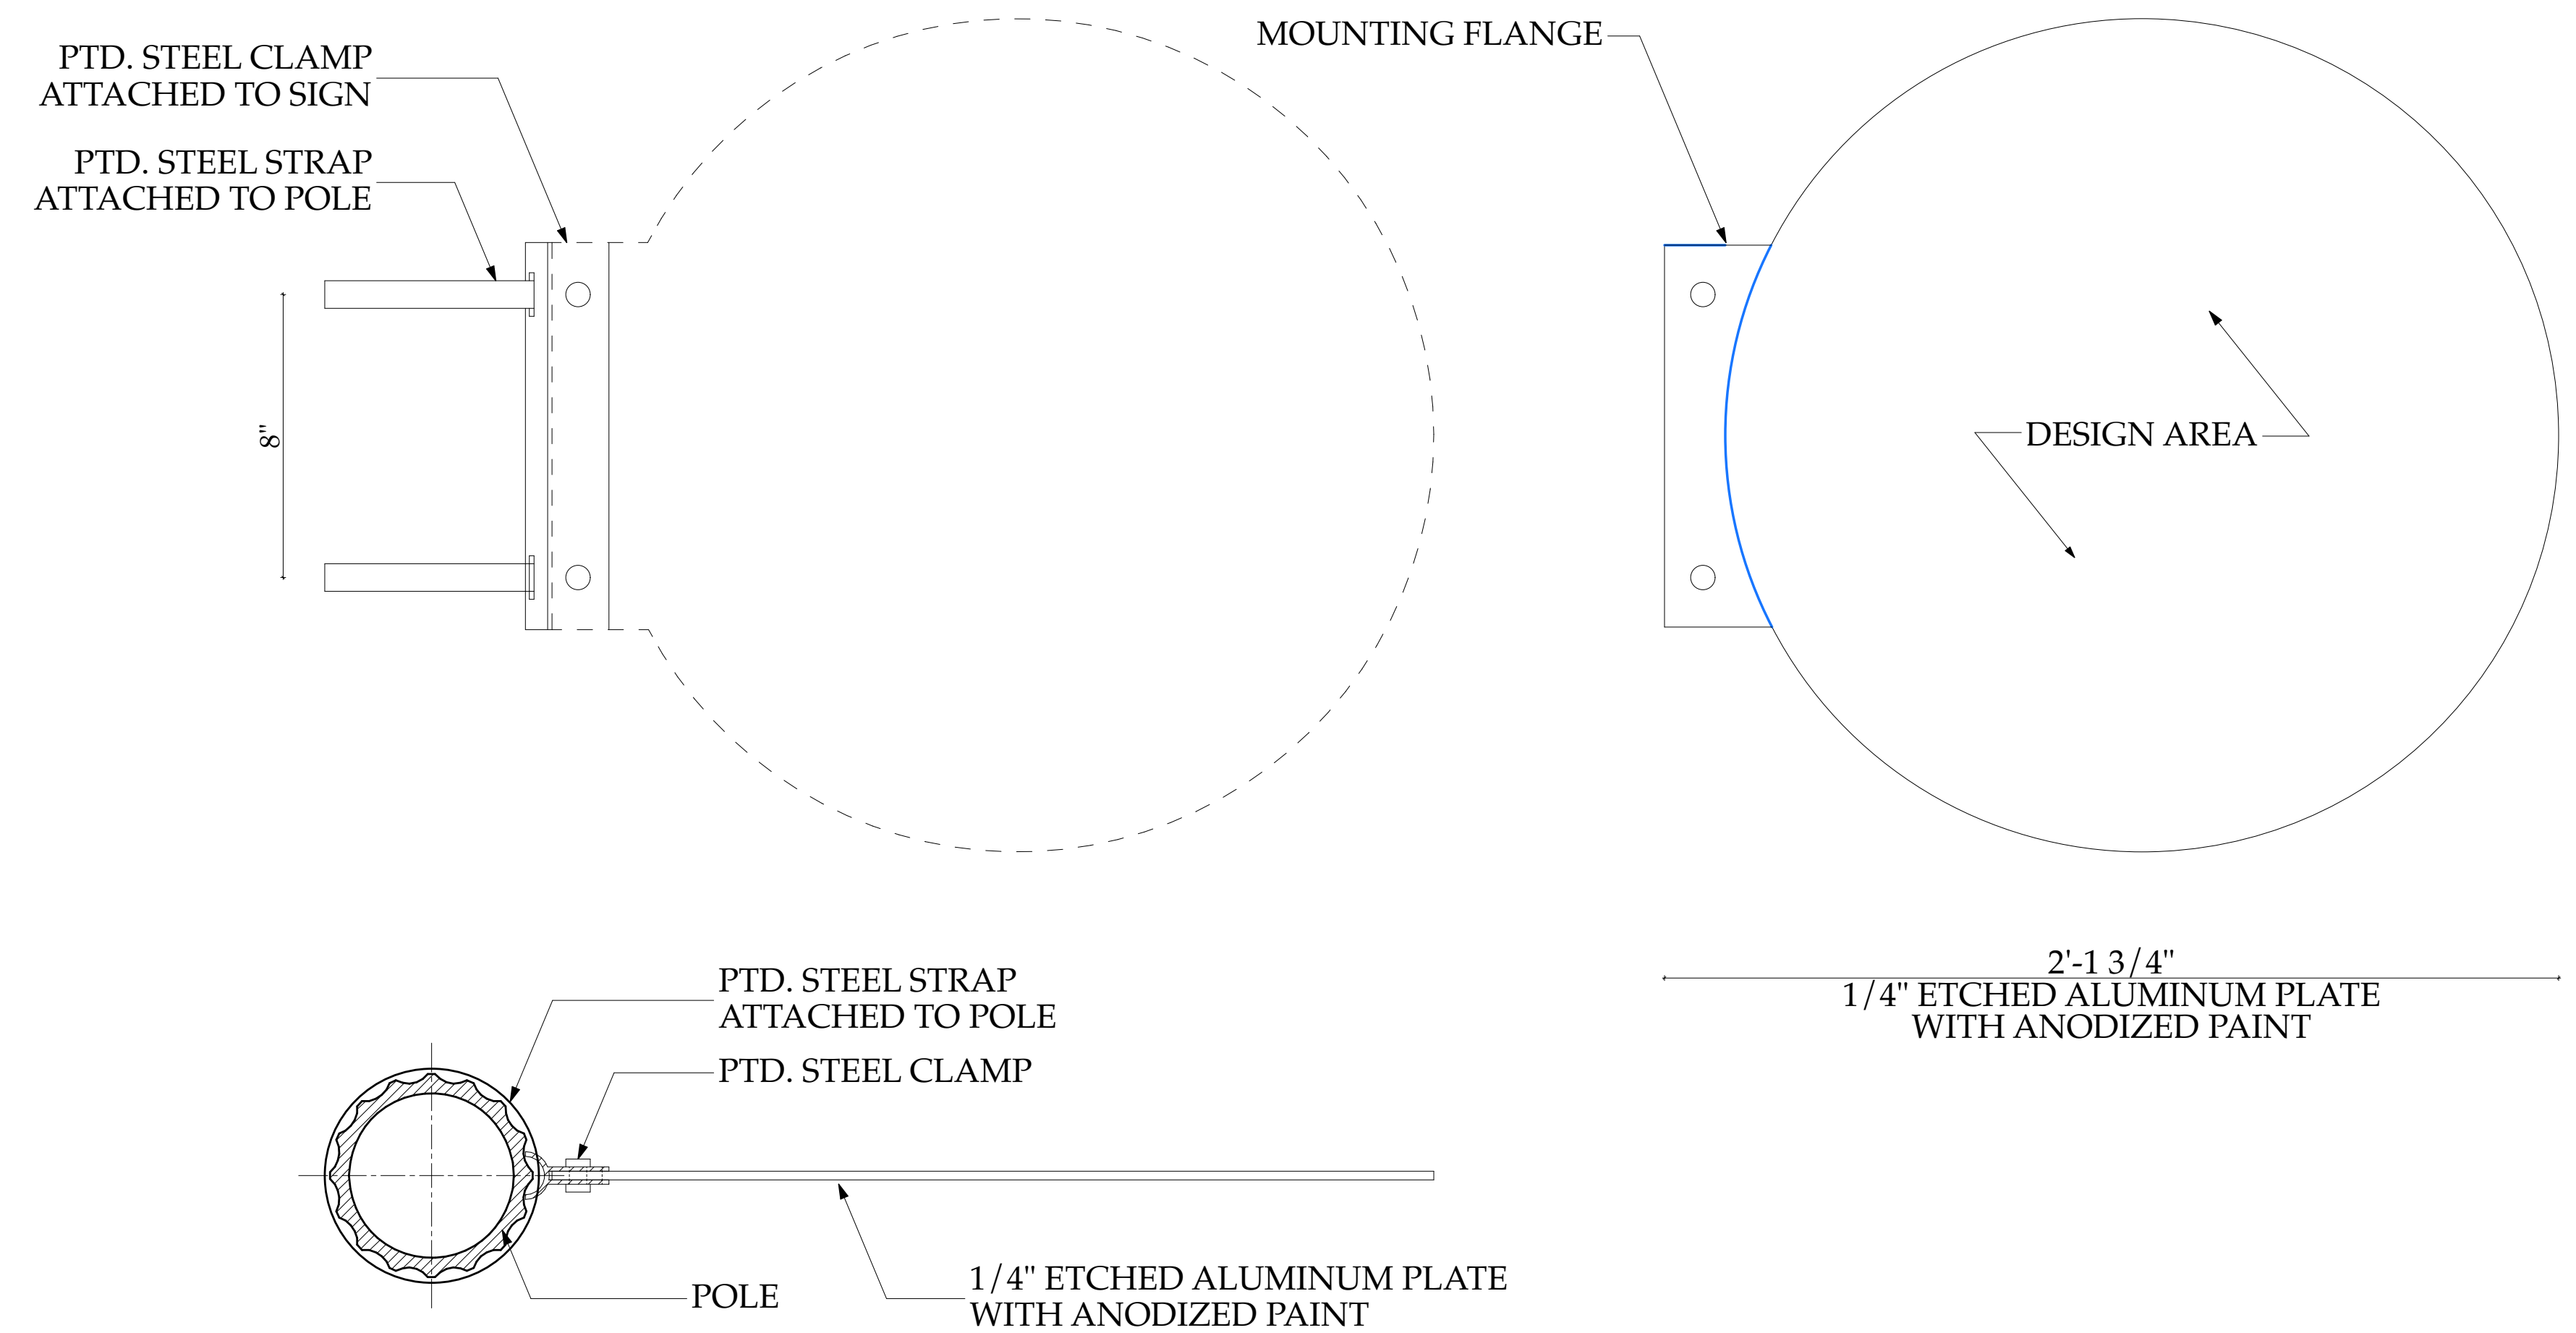

2 BRACKET ELEVATION & PLAN DETAILS
SCALE: 3" = 1'-0"

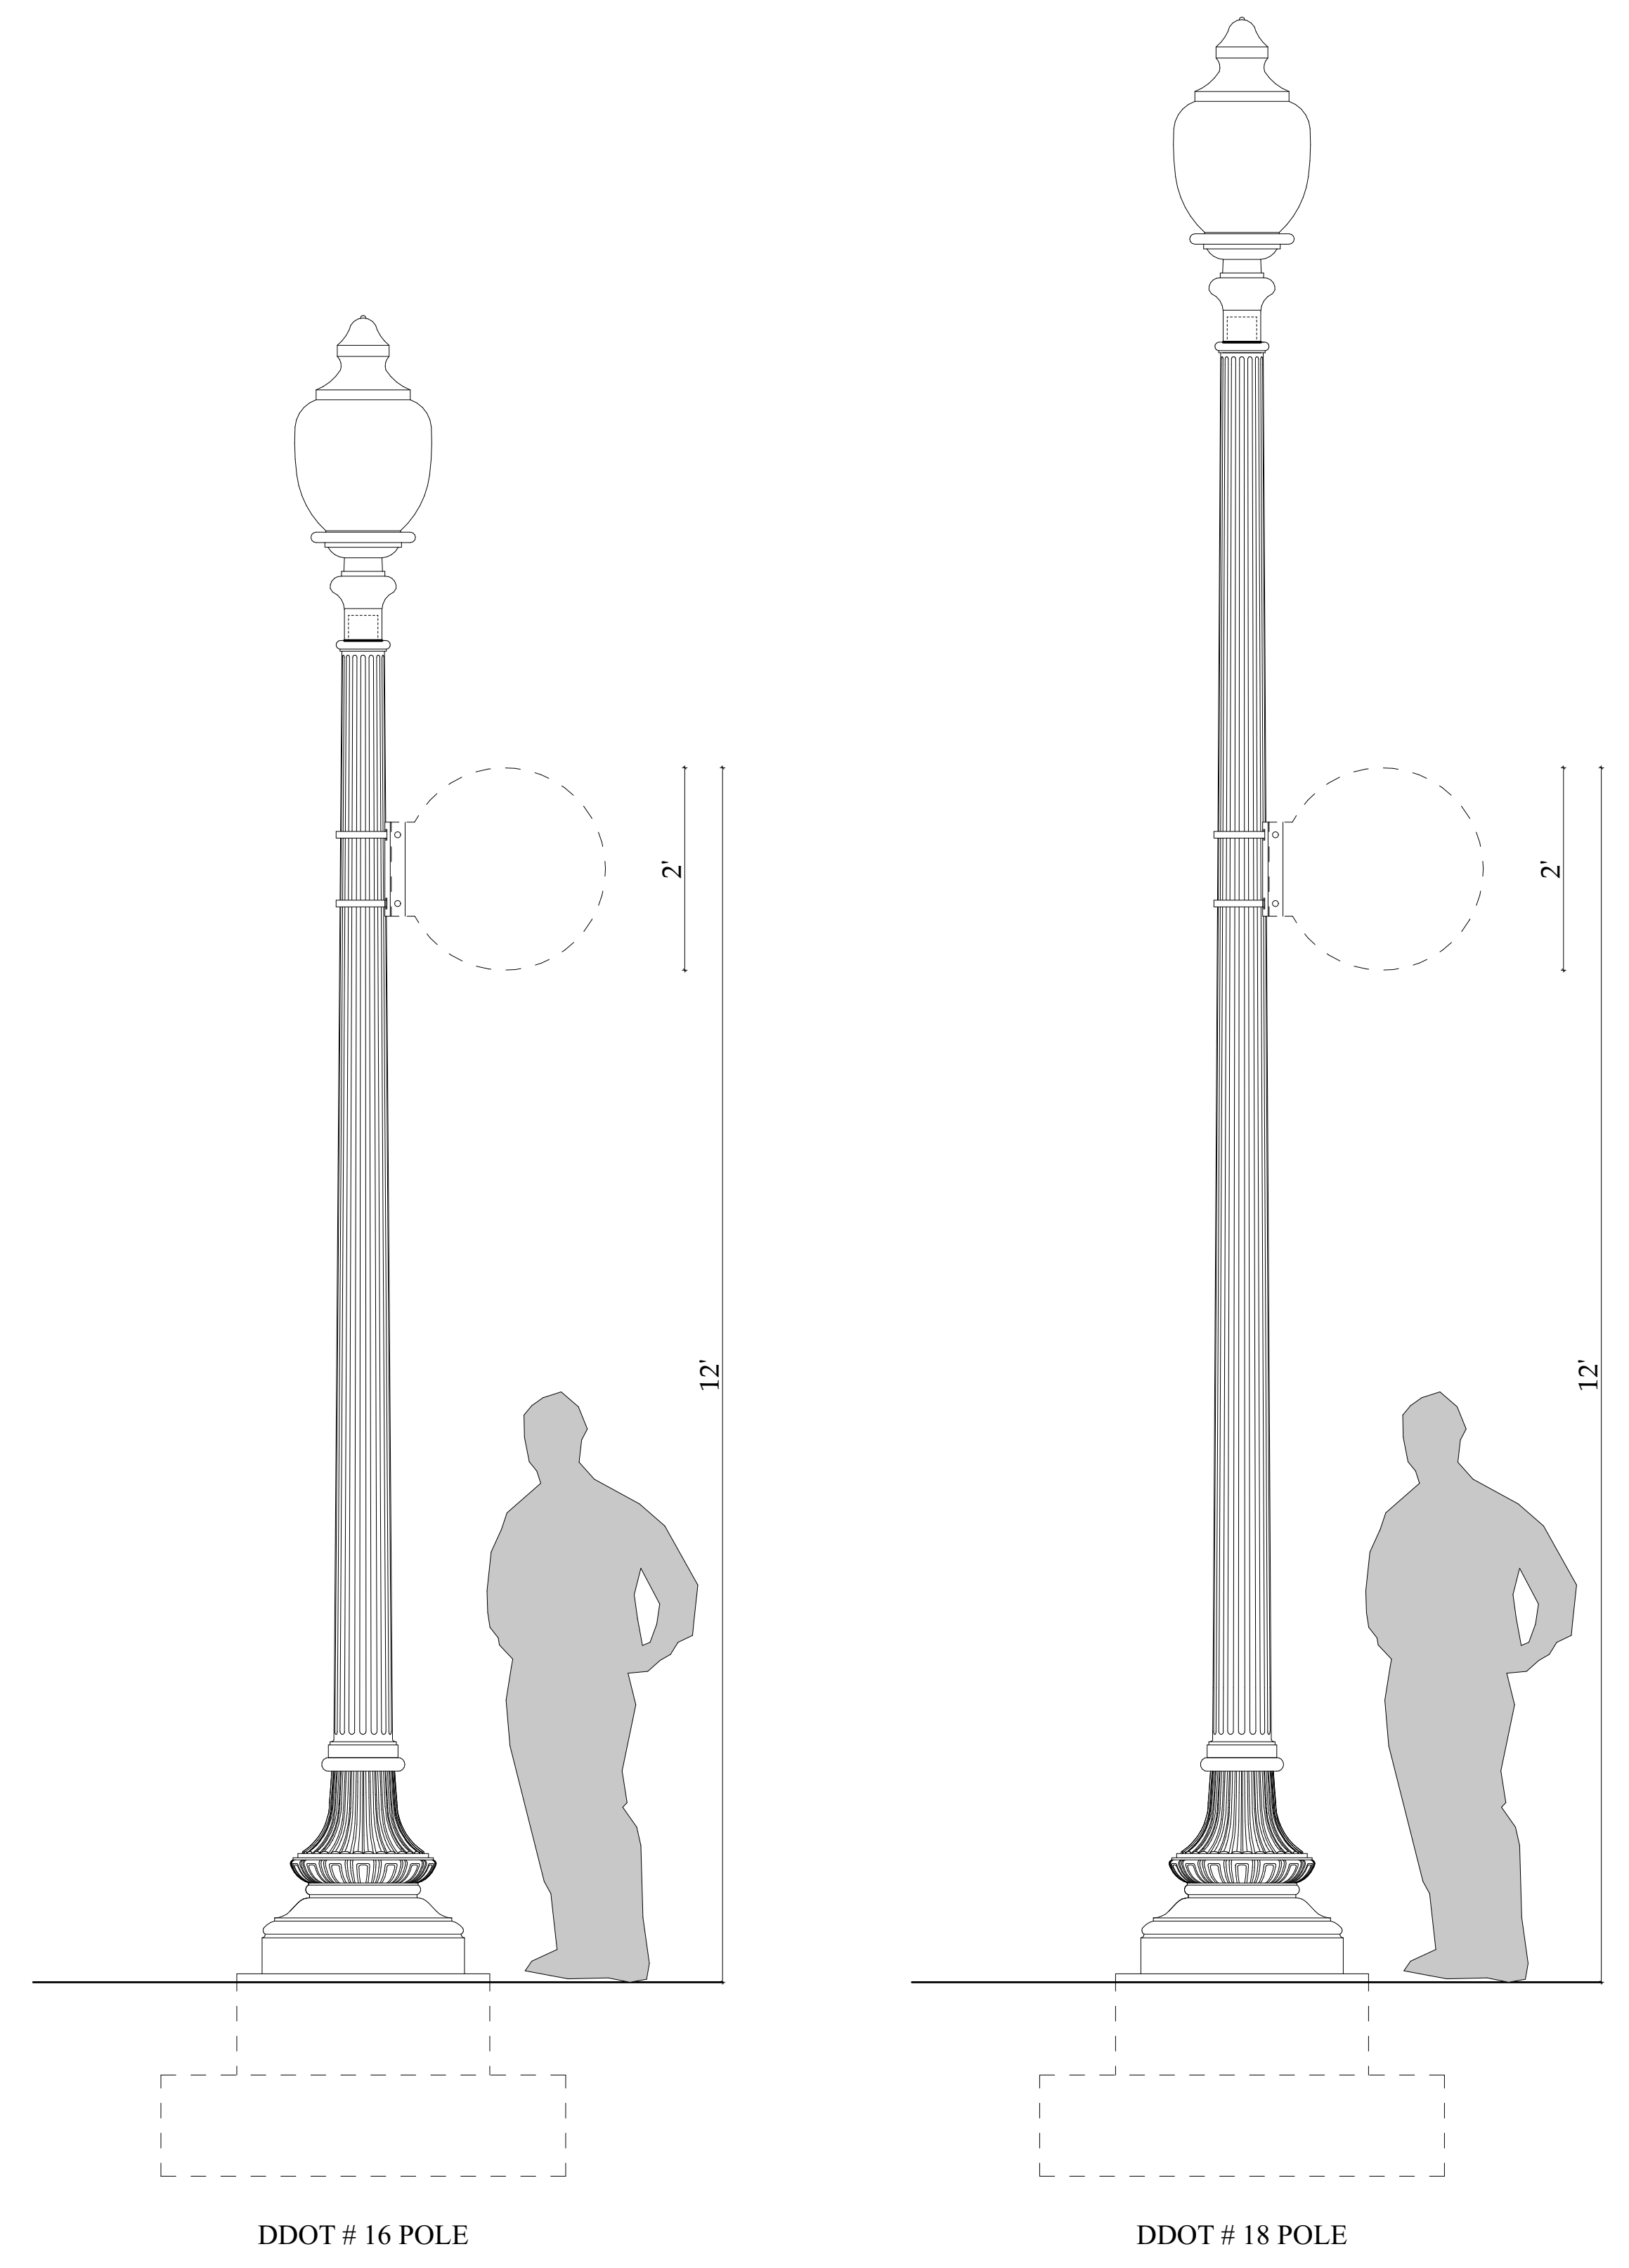


3 SIGN ATTACHEMENT

6. BRACKET DETAILS


HISTORIC GEORGETOWN SIGN

Outerbridge Horsey Associates, PLLC
Copyright 2026

Wednesday, September 16, 2026

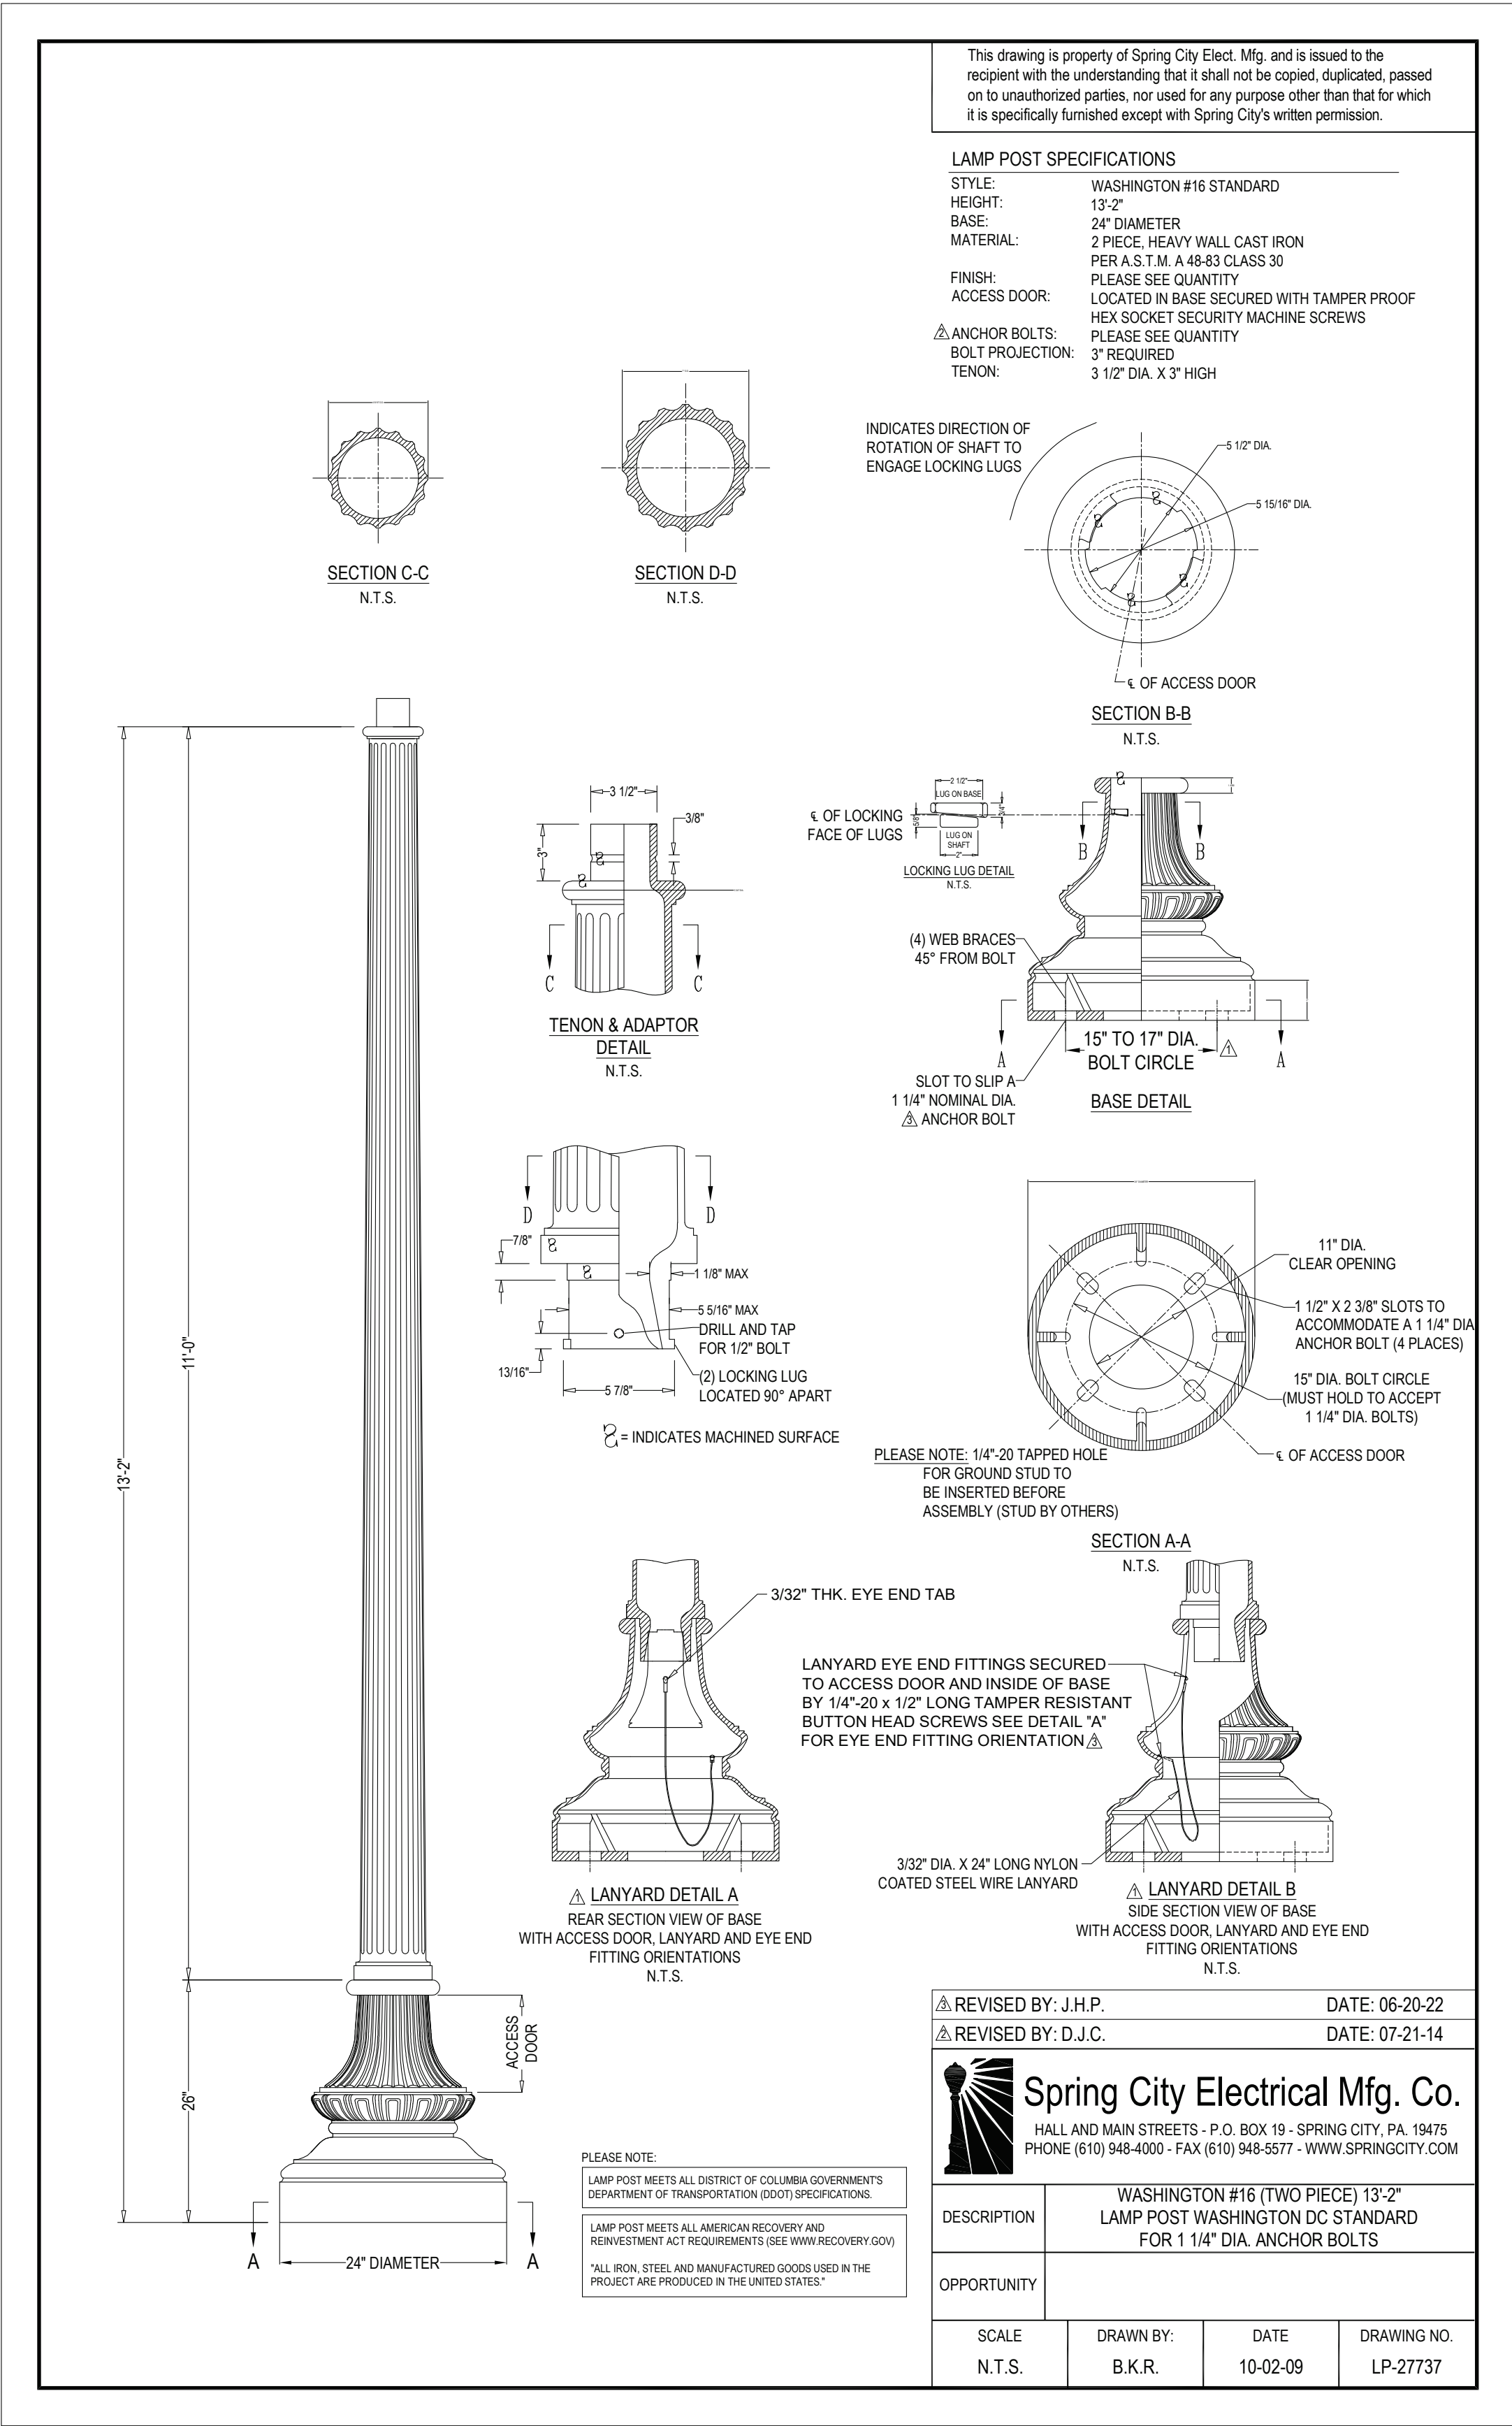

1 DDOT #16 POLE

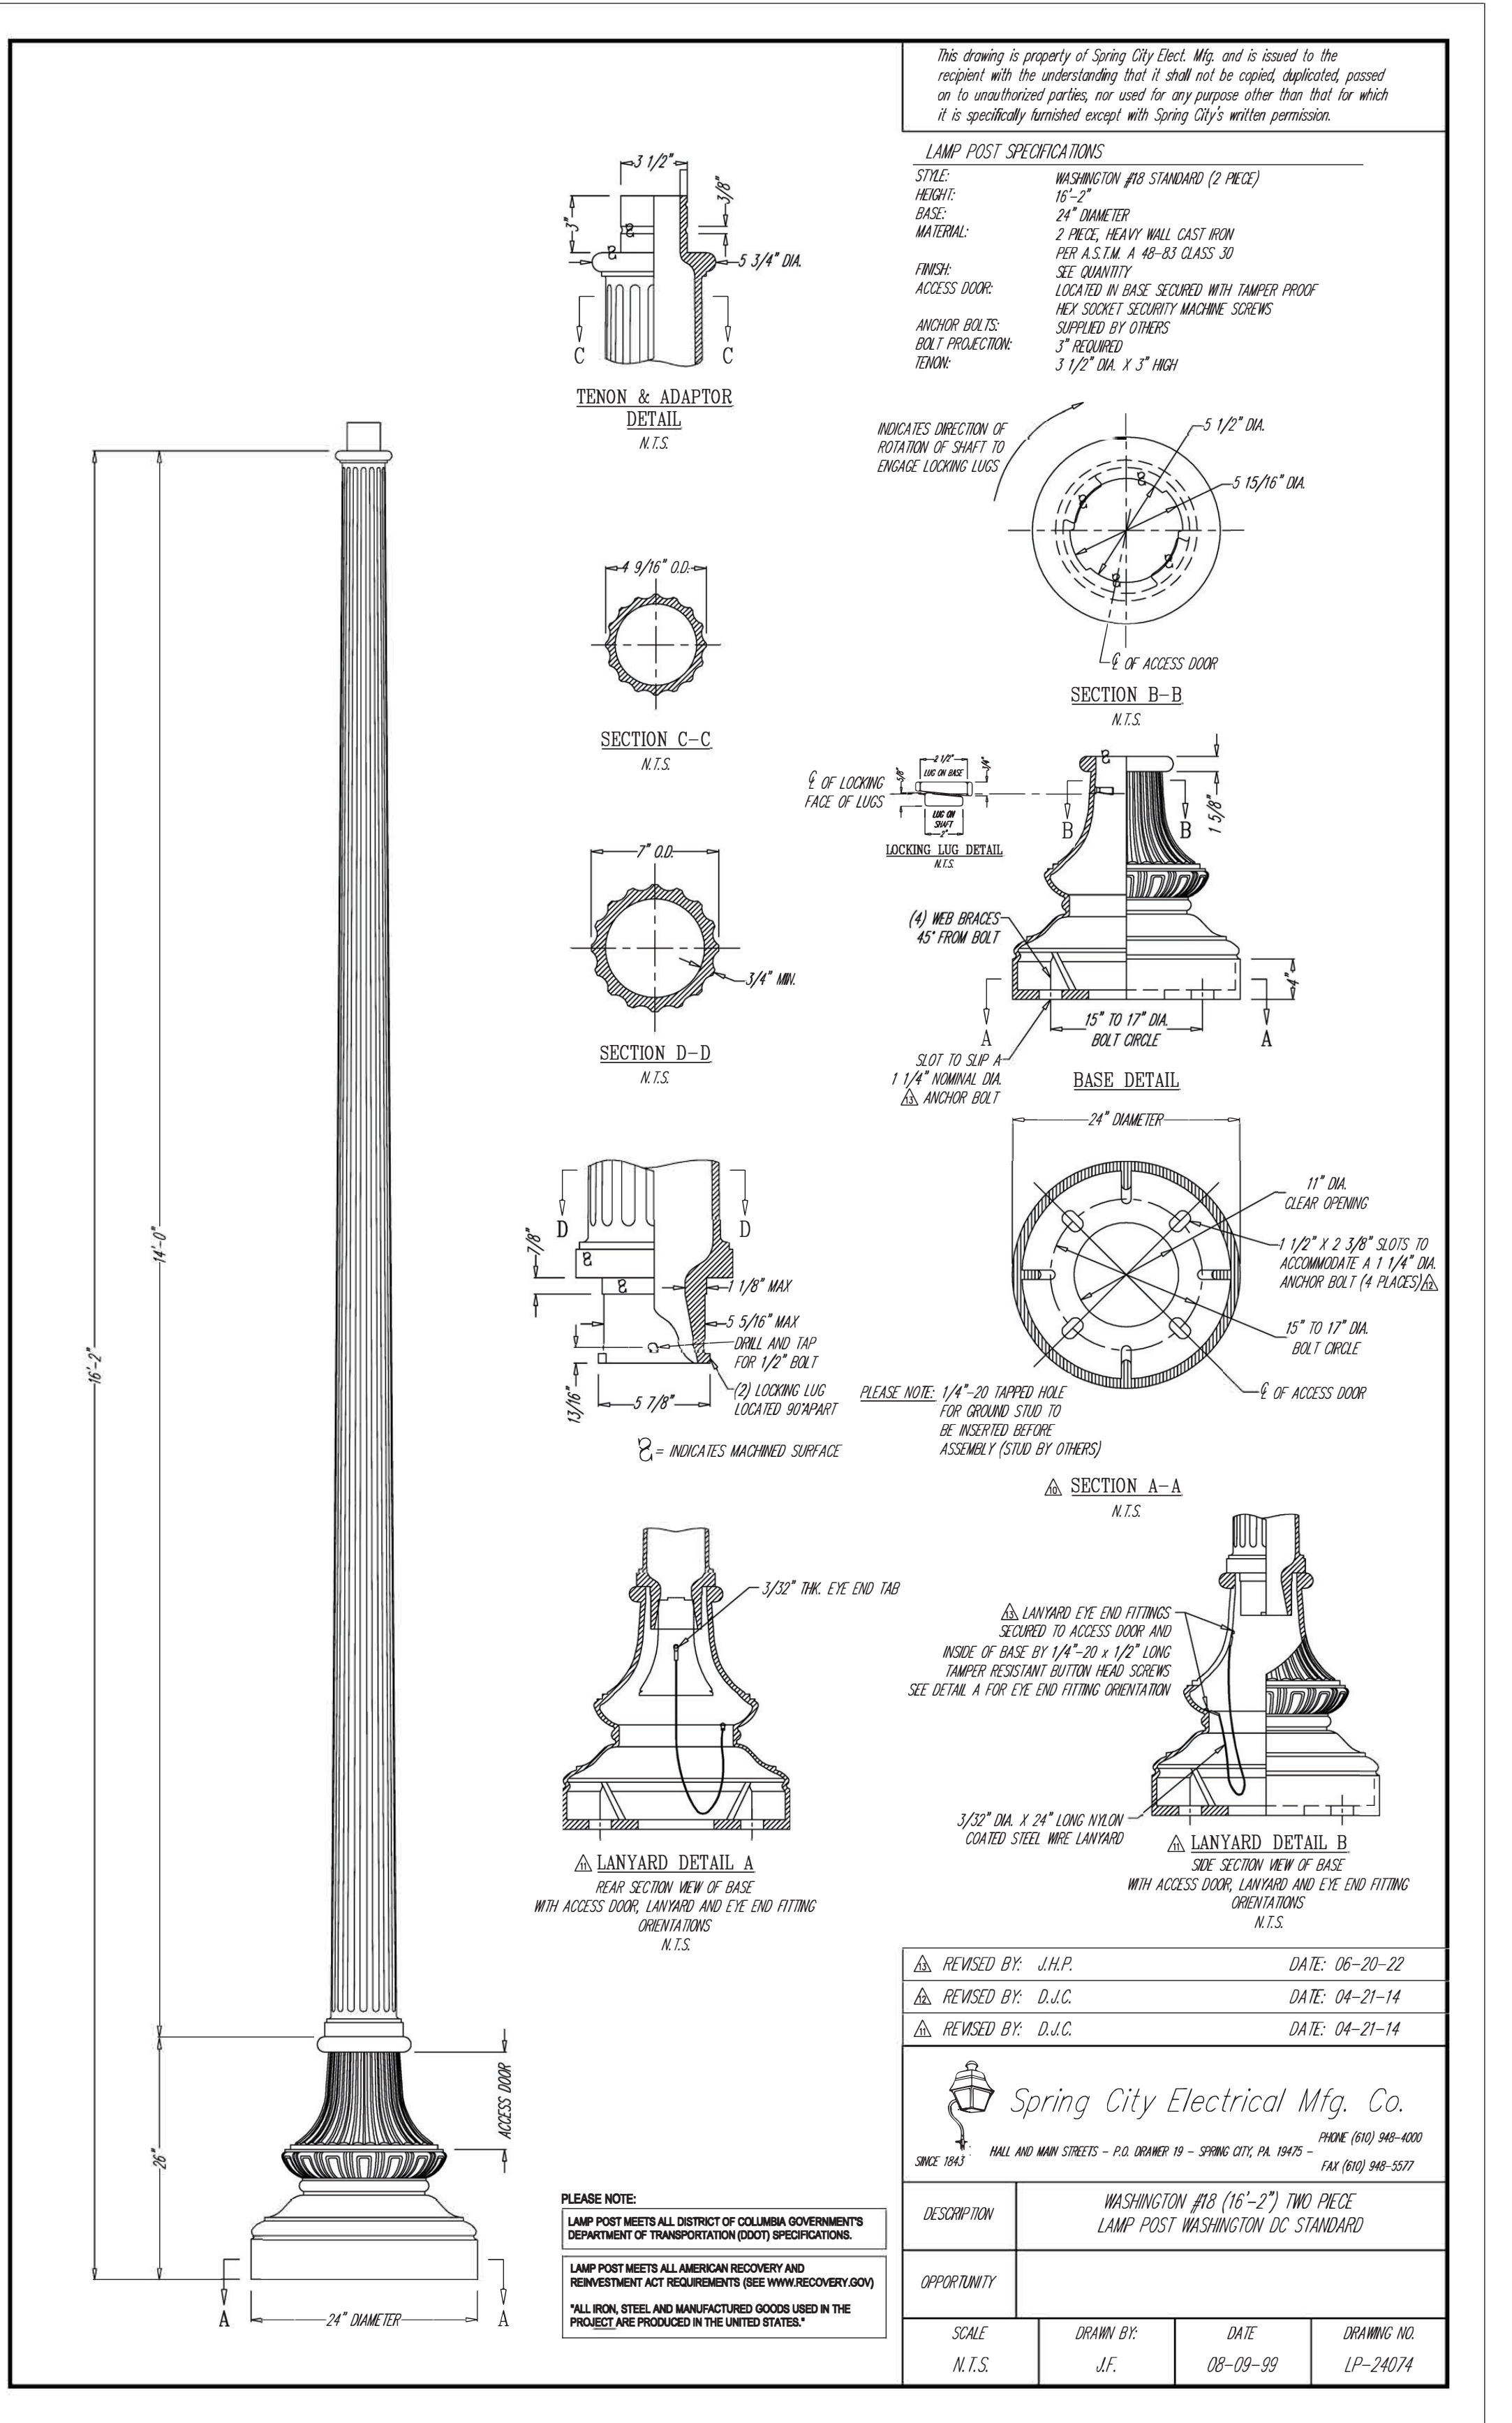

2 DDOT #18 POLE